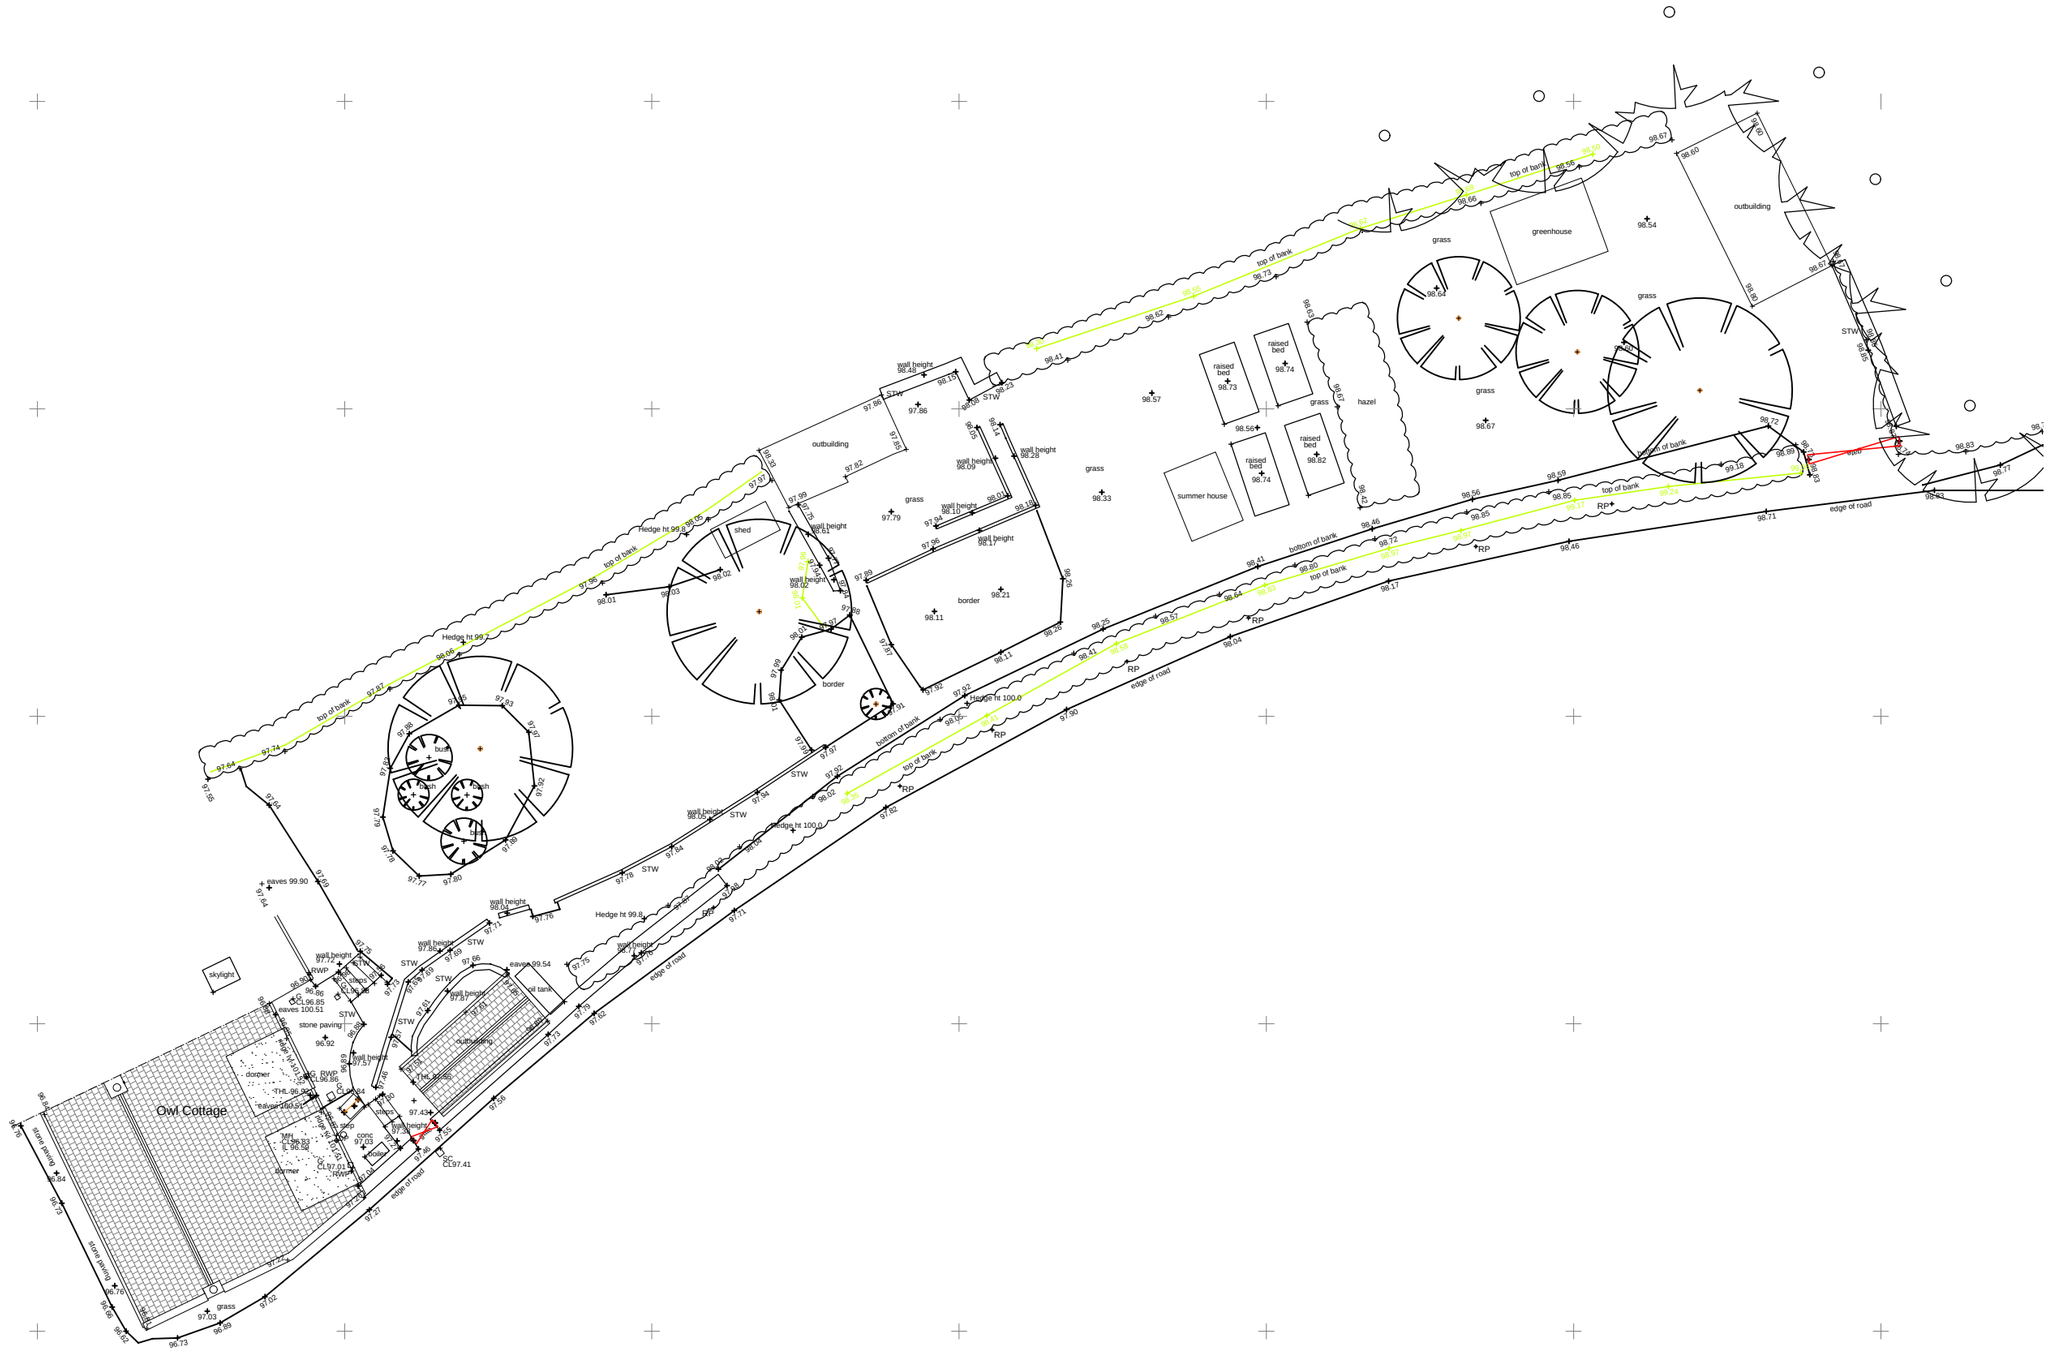

Owl Cottage
outbuilding
greenhouse
summer house
shed
grass
hazel
border
raised bed
stone paving
skylight
dormer
top of bank
bottom of bank
edge of road
Hedge ht 99.8
Hedge ht 100.0
wall height
eaves 99.90
eaves 100.51
eaves 99.54
STW
RWP
RP
THL 96.85
THL 97.43
THL 97.57
MH CL96.93 IL 96.66
MH CL97.01 IL 96.76
CL96.86
CL96.84
CL96.85
CL97.41
CL97.03
soil tank
cutting
stone paving
stone raised path
timber deck
conc
tap
bench
Ash
Ash
Ash