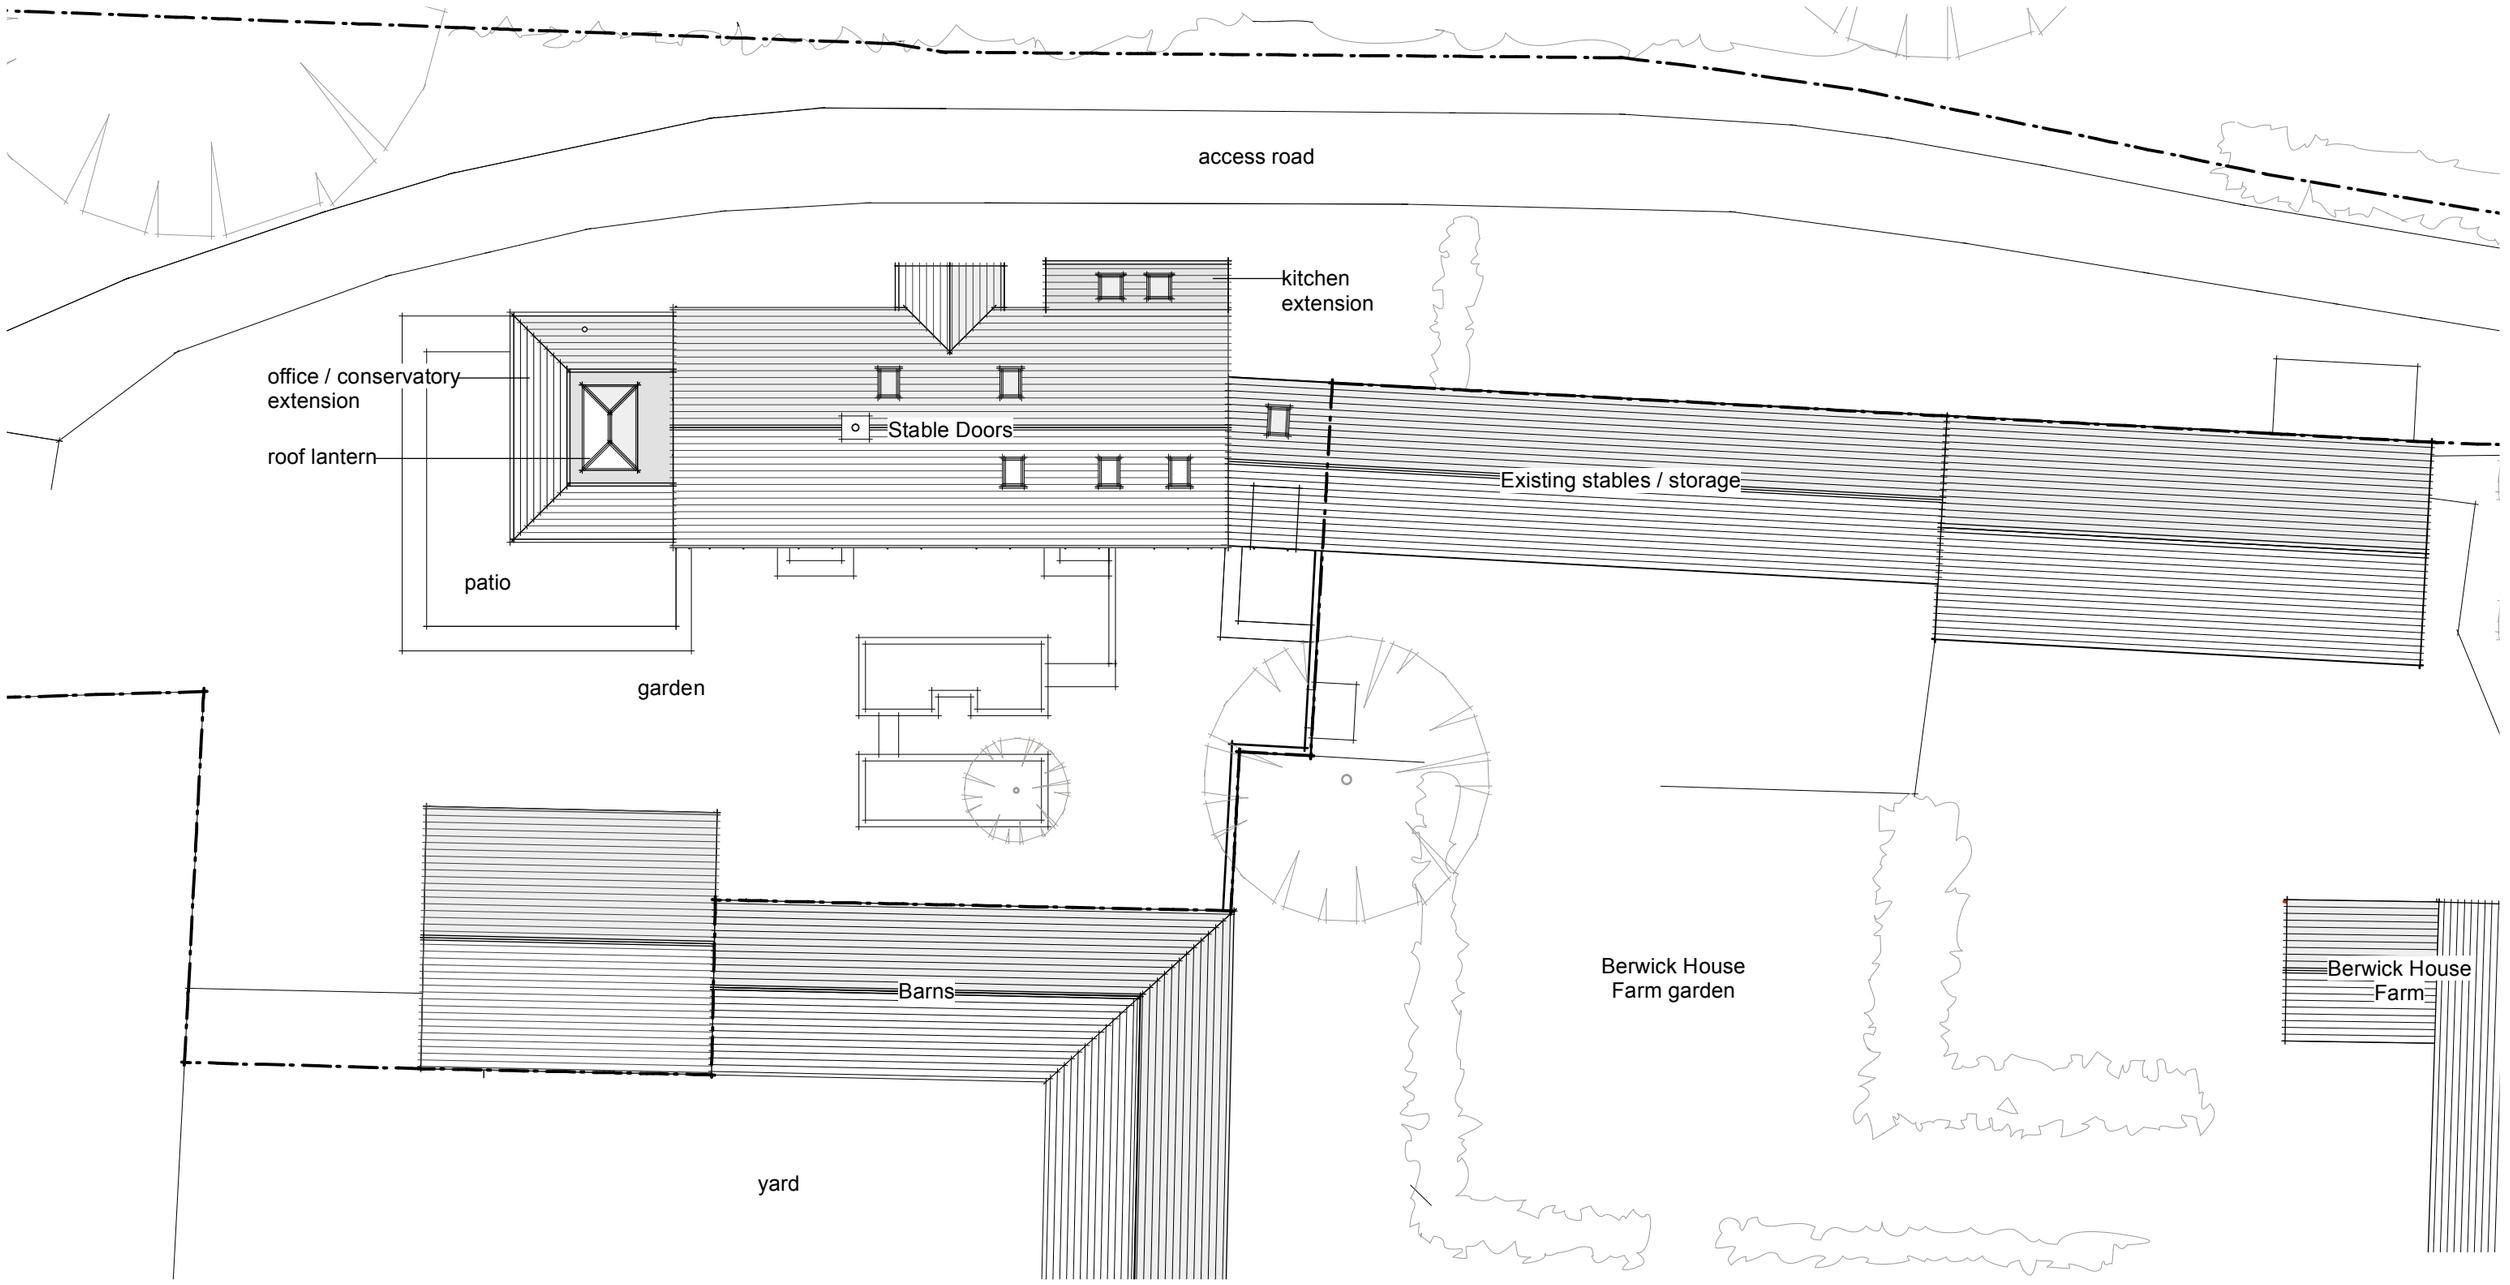


0 2 4 6 8 10

SCALE - METRES

N

2302_005

STABLE DOORS

PROPOSED SITE PLAN

1:200@A3

All dimensions to be checked on site

Do not scale from this drawing

October 2023