




FRONT (WEST) ELEVATION - scale 1:100

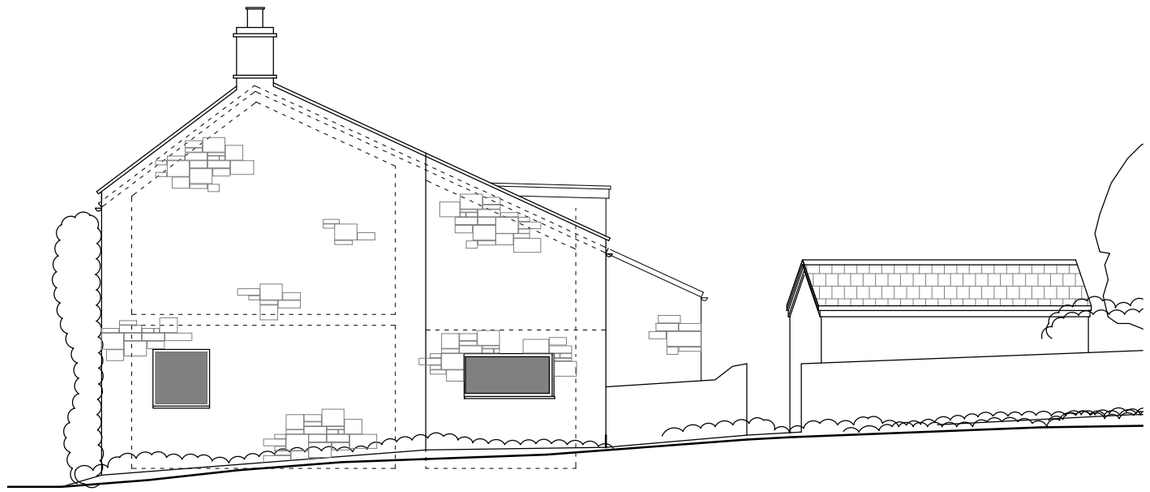

SIDE (SOUTH) ELEVATION - scale 1:100

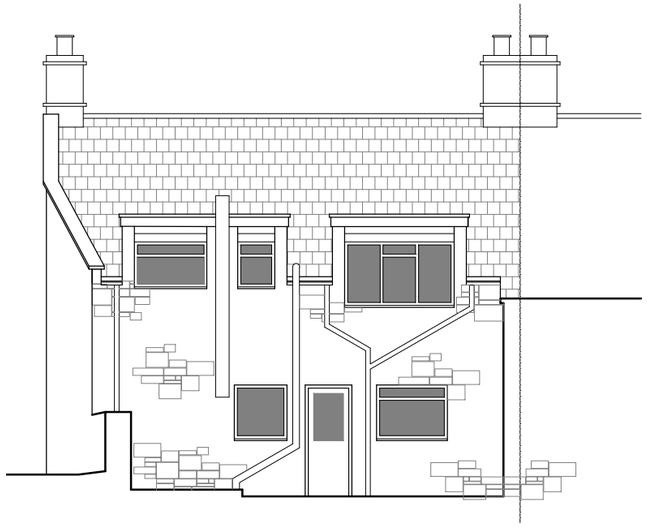

REAR (EAST) ELEVATION - scale 1:100

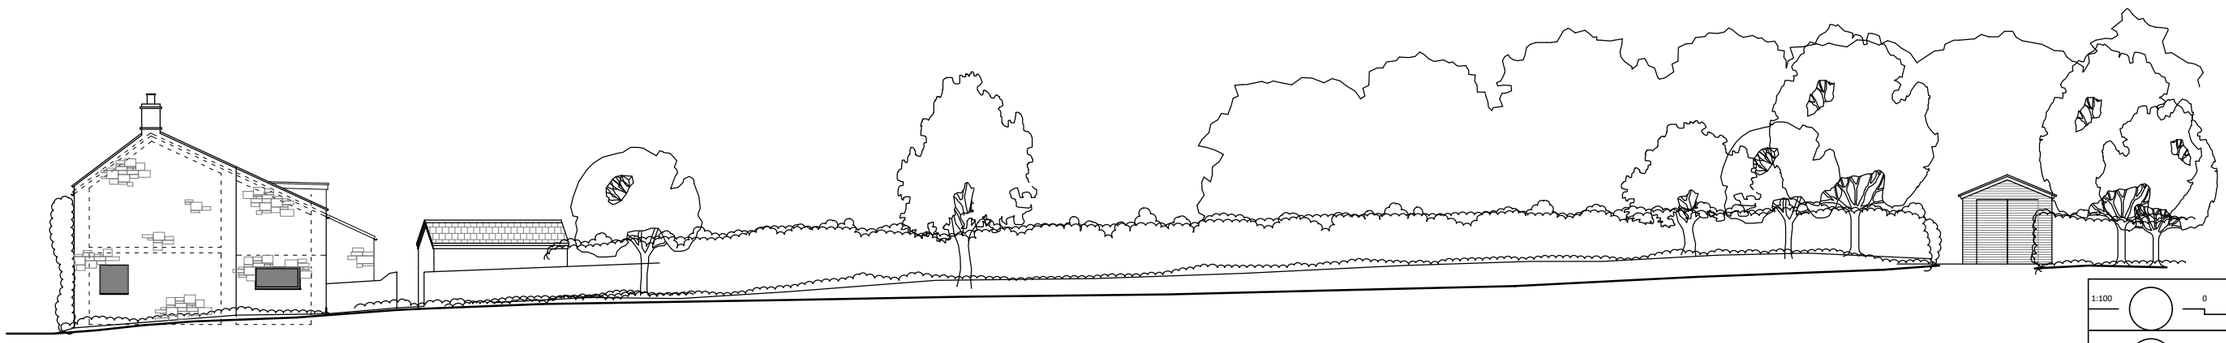

STREET ELEVATION - scale 1:200

1:100 0 0.5 1.0 1.5 2.0 2.5

1:200 0 1.0 2.0 3.0 4.0 5.0

ISSUED FOR PLANNING

CLIENT	Rebecca Dawson and Marcus Tunaley
PROJECT	Owl Cottage, Upper Westwood
DRWG TITLE	Existing Floor Plans
DRWG NO	A17 23 24 S04
DRAWN	NB
SCALE	1:100 / 200 @ A3
DATE	17.06.23
CHK'D	NB

atelier 17 ltd
Atelier 17 Ltd, 28 Southleigh, Bradford On Avon, BA15 2EQ
mail@atelier17.co.uk www.atelier17.co.uk (01225) 862900 (01225) 862900

This drawing is copyright. Only figured dimensions to be used.
Contractors to check all dimensions before proceeding
All Survey Work undertaken for Planning and Listed Building Purposes Only.

Existing Drawings - Owl Cottage, Upper Westwood