
0 1 2 3 4 5

Metres 1:50

DO NOT SCALE FROM THIS DRAWING ALL DIMENSIONS TO BE CHECKED ON SITE PRIOR TO COMMENCEMENT. ANY DISCREPANCIES TO BE REPORTED IMMEDIATELY TO THE ARCHITECT.

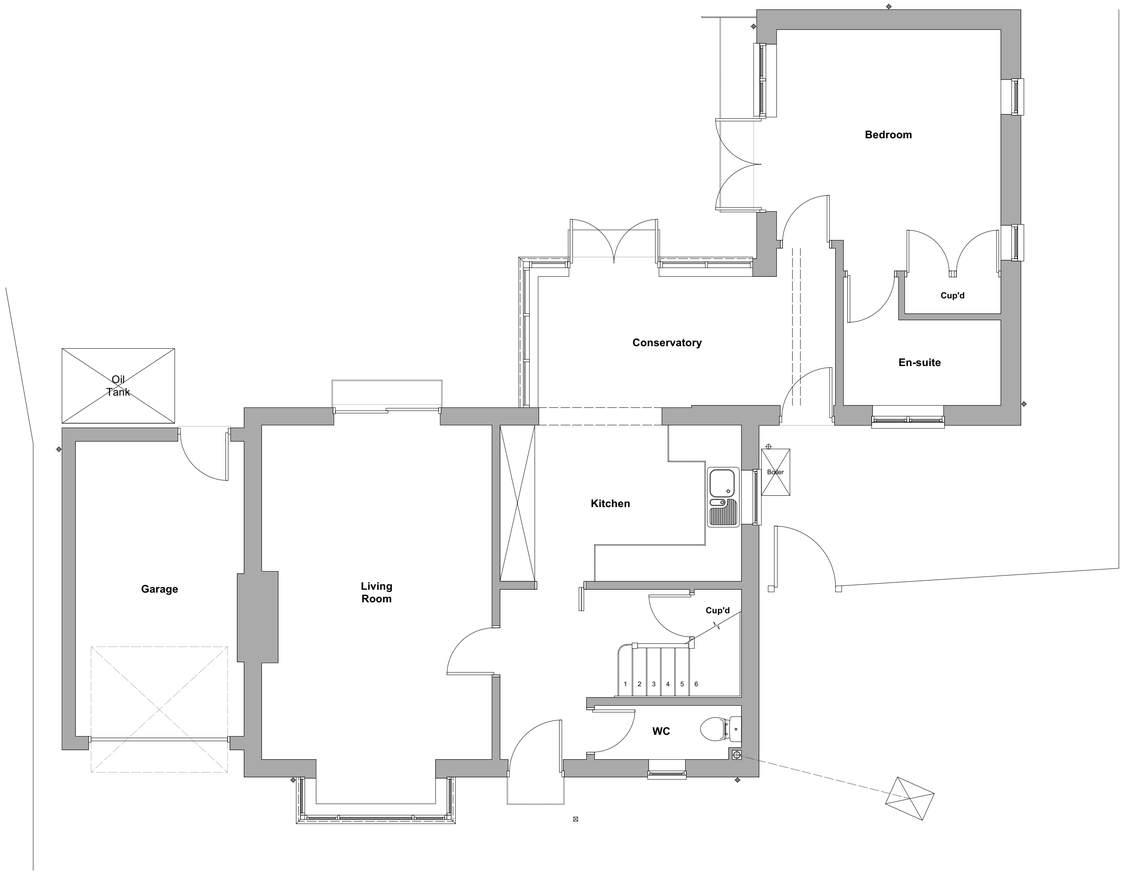


PLN 01 Proposed GF Plan 1:50




PLN 02 Proposed FF Plan 1:50



ELV 01 Proposed SE Elevation 1:100

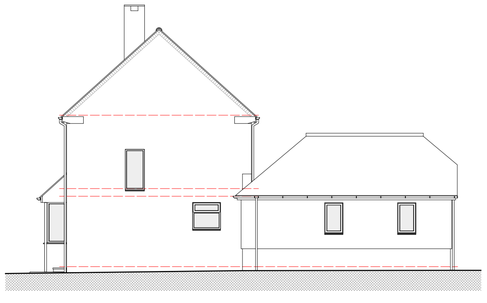

ELV 02 Proposed NE Elevation 1:100

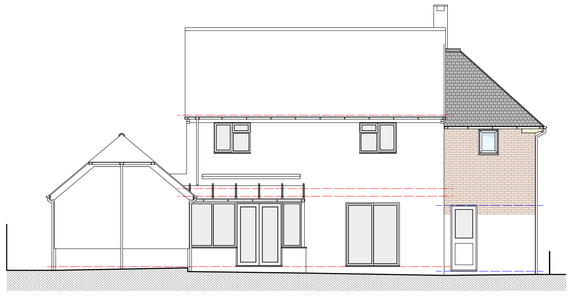

ELV 03 Proposed NW Elevation 1:100



ELV 04 ProposedSW Elevation 1:100

0 2 4 6 8 10

Metres 1:100

Rev A: Oct 23: Clients requested changes

PAUL STEVENS ARCHITECTURE LTD
Unit 3 Boathouse Meadow Business Park
Cherry Orchard Lane
Salisbury
Wiltshire
SP2 7LD

Tel No: 01722 349384

THIS DRAWING IS COPYRIGHT. IT MUST NOT BE COPIED, USED OR DISCLOSED TO THIRD PARTIES WITHOUT PRIOR PERMISSION.

PROJECT: The Old Forge
High Street
Pitton
Salisbury
Wiltshire
SP5 1DQ

DRAWING: **Option 3**
Plans & Elevations

SCALE: 1:50 & 1:100 @ A1

DATE: 10 2023

DESIGN: ☐ PLANNING: ☒ BLDG REGS: ☐

TENDER: ☐ CONSTRUCTION: ☐

DRAWN: DJH & CEB DATE: 10/10/2023

CHECKED: DATE:

JOB No: 1056

DWG No: 04 REV: A

CURRENT: ☐

SUPERSEDED: ☐