

Road - north east elevation

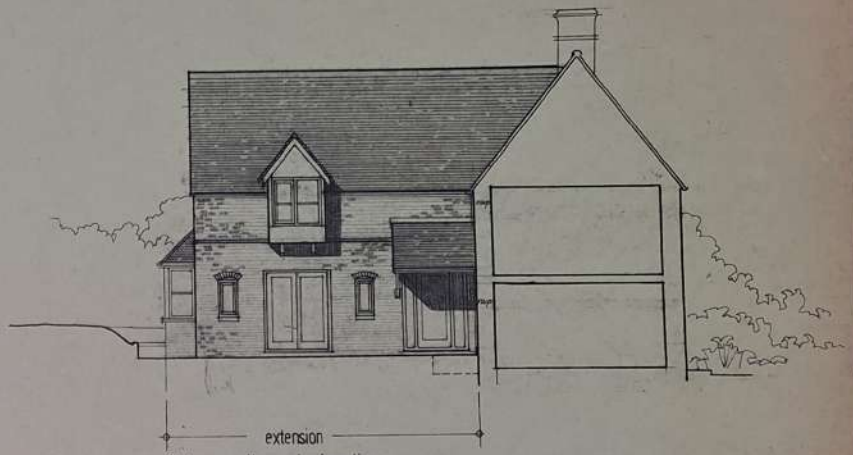

Side - south east elevation

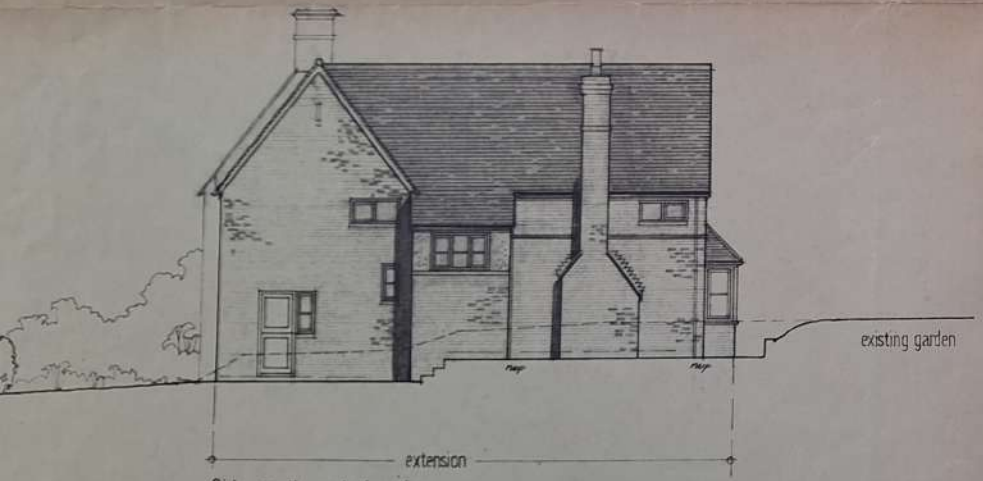

Side - north west elevation

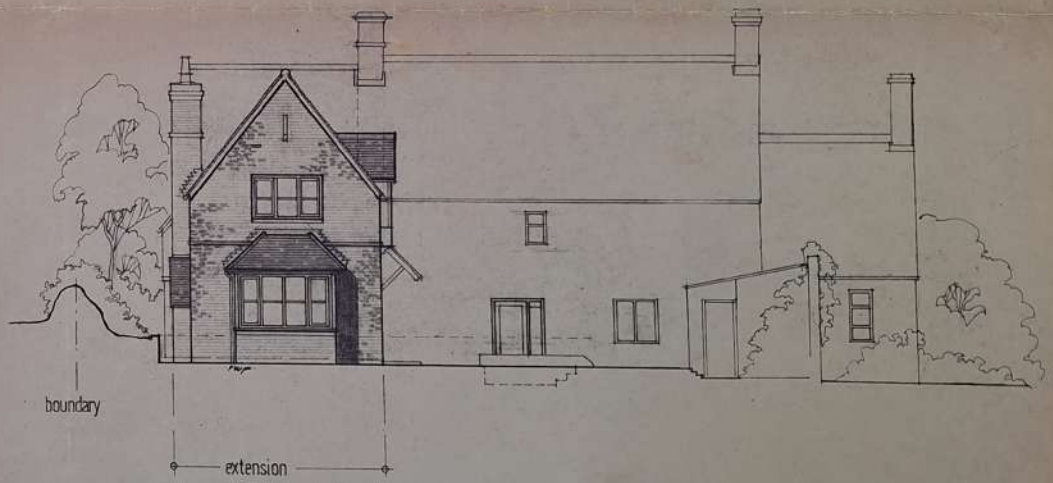

Rear - south west elevation

Scale:



PLANNING 1:
EXISTING
ELEVATIONS

Job Title: Extension to 'Highbank' Sutton Veny, Warminster	Drg No: 3	
	Job No: 368	
Drg Title: Elevations	scale: 1:100	rev: A
	date: June '92	