


All drawings to be read in conjunction with relevant engineer's designs, calculations and specifications and manufacturers specification sheets.
This drawing is to scale for planning purposes. Do not scale this drawing for construction All dimensions to be checked on site before work commences. Any discrepancies should be brought to the designers attention for rectification.

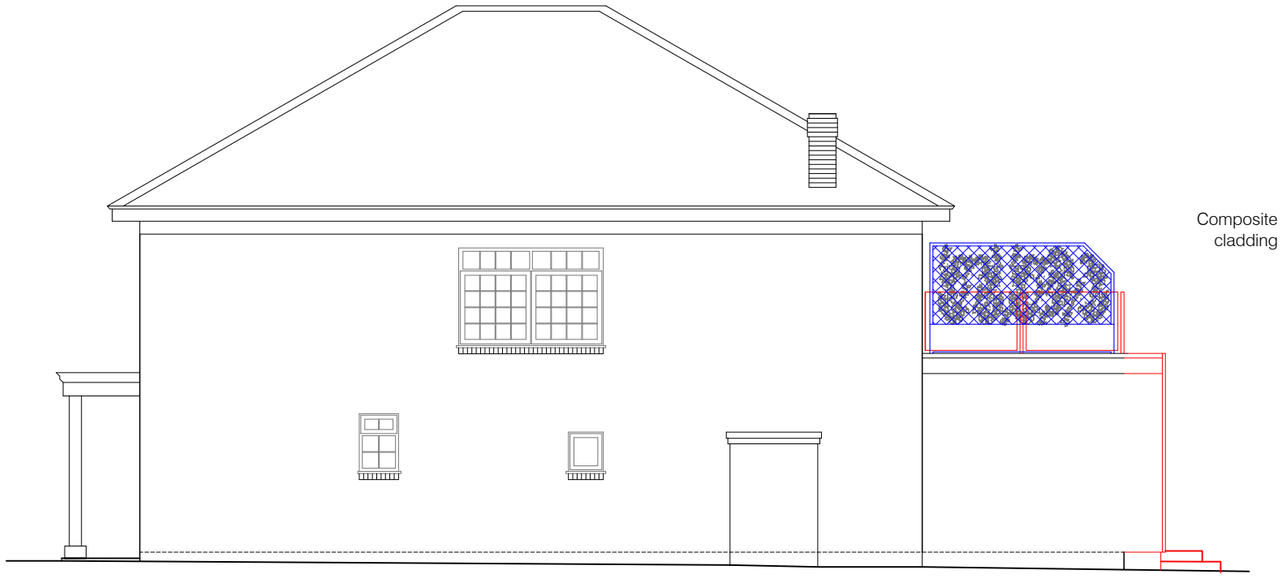

North Elevation

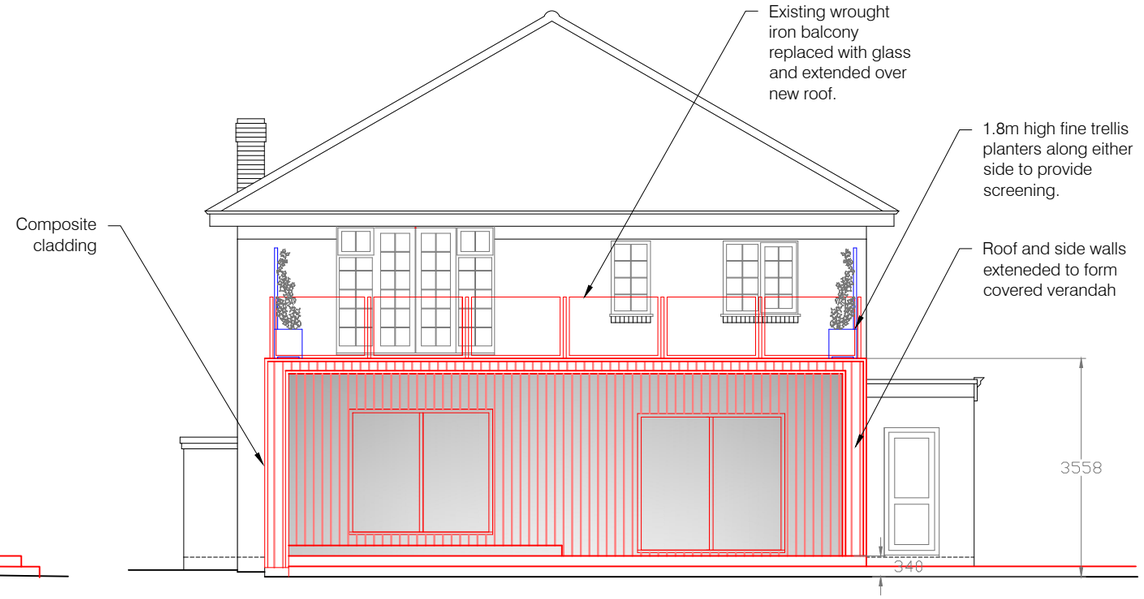

West Elevation

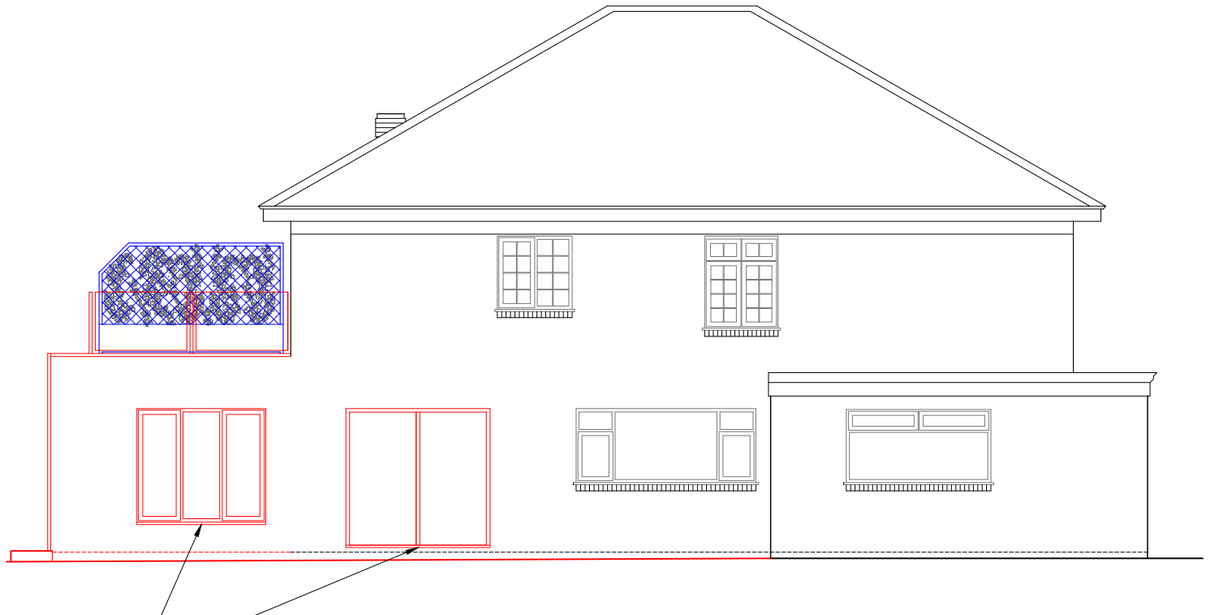

South Elevation

East Elevation remians unchanged. The proposal will not be seen from the front

-1 0 1 2 3 4 5
Metres

SARSEN DESIGNS
ARCHITECTURAL SERVICES
01722 783296
hp@sarsendesigns.co.uk
www.sarsendesigns.co.uk

CLIENT Paz and Ian Pike	TITLE Elevations Proposed 4		REVISION A trellis
PROJECT Imladris Salisbury Road	DATE 20 October 2023	SCALE 1: 100 @ A3	DWG NO. ISR08EP PLANNING ISSUE

This drawing is the copyright of Sarsen Designs. All rights reserved. Reproduction only to take place with our written authority.