



FLOOR PLANS SCALE 1:50

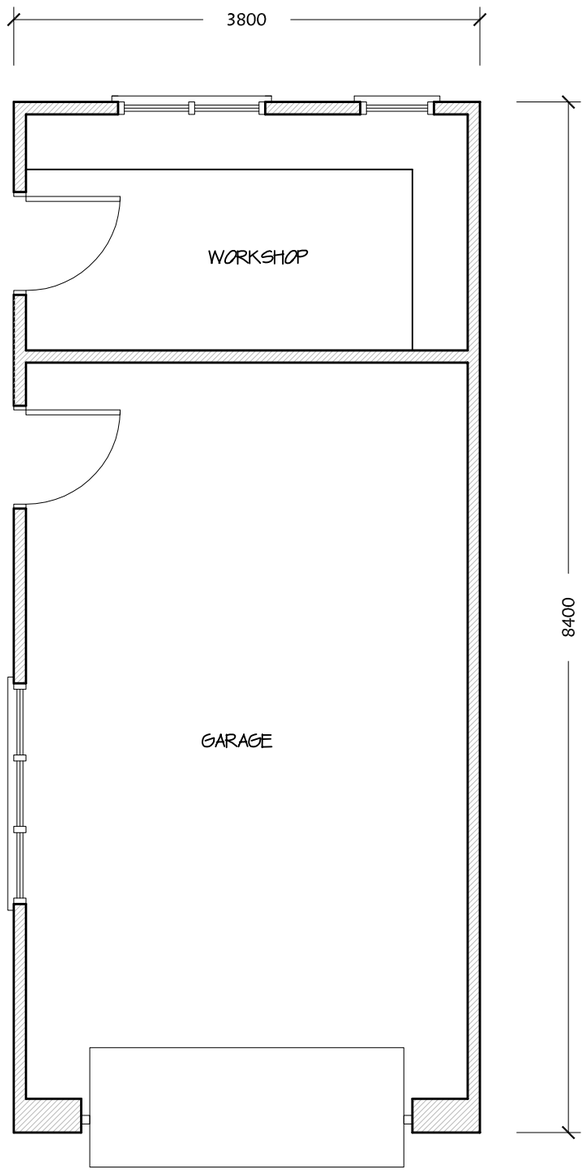


ELEVATIONS SCALE 1:100




PROPOSED SIDE ELEVATION

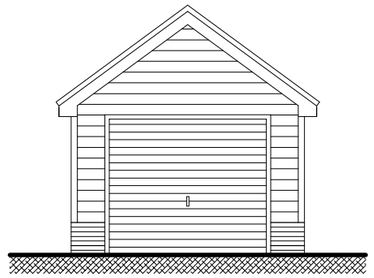

PROPOSED FRONT ELEVATION

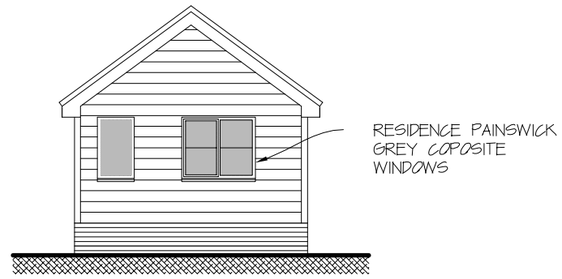


PROPOSED REAR ELEVATION

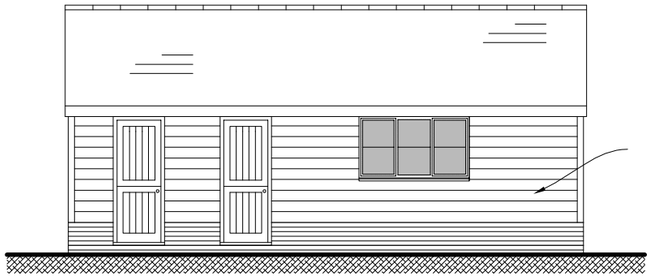

Amendment: Change from composite charcoal cladding to cedar or larch timber

PROPOSED SIDE ELEVATION

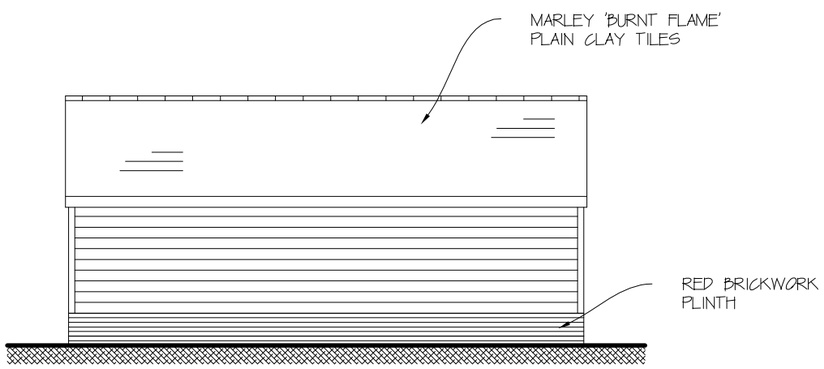

PROPOSED SIDE ELEVATION

Date: 16/10/2023

Project:

WINPLA
TUCKINGMILL, TISBURY

Drawing Title:

GARAGE PLAN
AND ELEVATIONS

Client:

DANIEL GRAHAM

Revision:

Change the composite cladding to cedar or larch cladding on all garage elevations.

Scale: 1:50, 1:100 @ A3