

Front Elevation
with new porch and railings



Side Elevation
with new porch

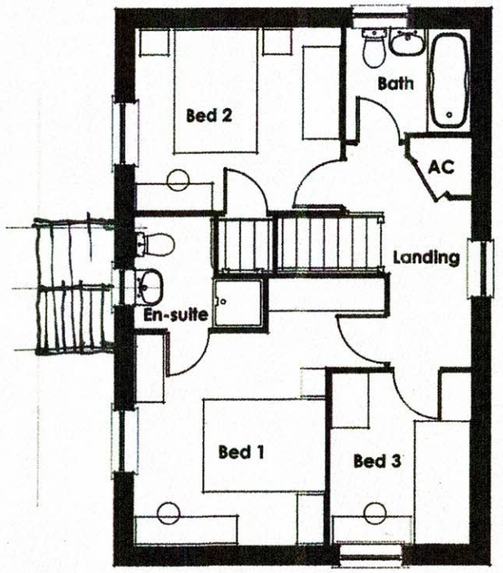

First Floor Plan



Side Elevation
with new porch

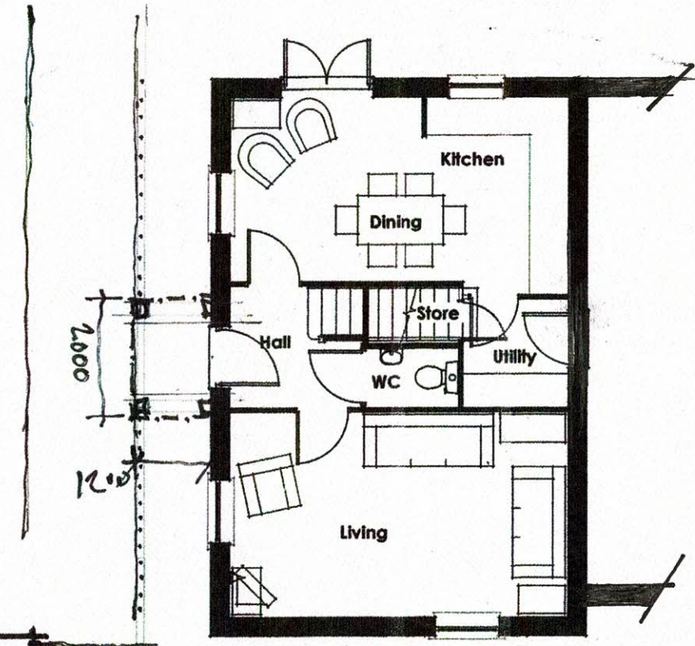

Ground Floor Plan
with new porch

P341-D-5 Detached

0 0.25 1.25 2.5 5m

Amendment Date

Housetype Drawing WITH PORCH

Job No/Drawing No	Job Title
13048/6003A	VIVASH PARK PLANNING
Scale: 1:100 @A3, Do not scale	Date: 10/10 Drawn: CP SC
Drawing Title: Housetype H341-D-5	
All dimensions to be checked on site	

pad Design Ltd - CV1 The Tobacco Factory Raleigh Road Southville Bristol BS3 1TF