


Block Plan
Scale 1:500

1:500 Scale Bar (Metres)
0 5 10 15 20 25 30

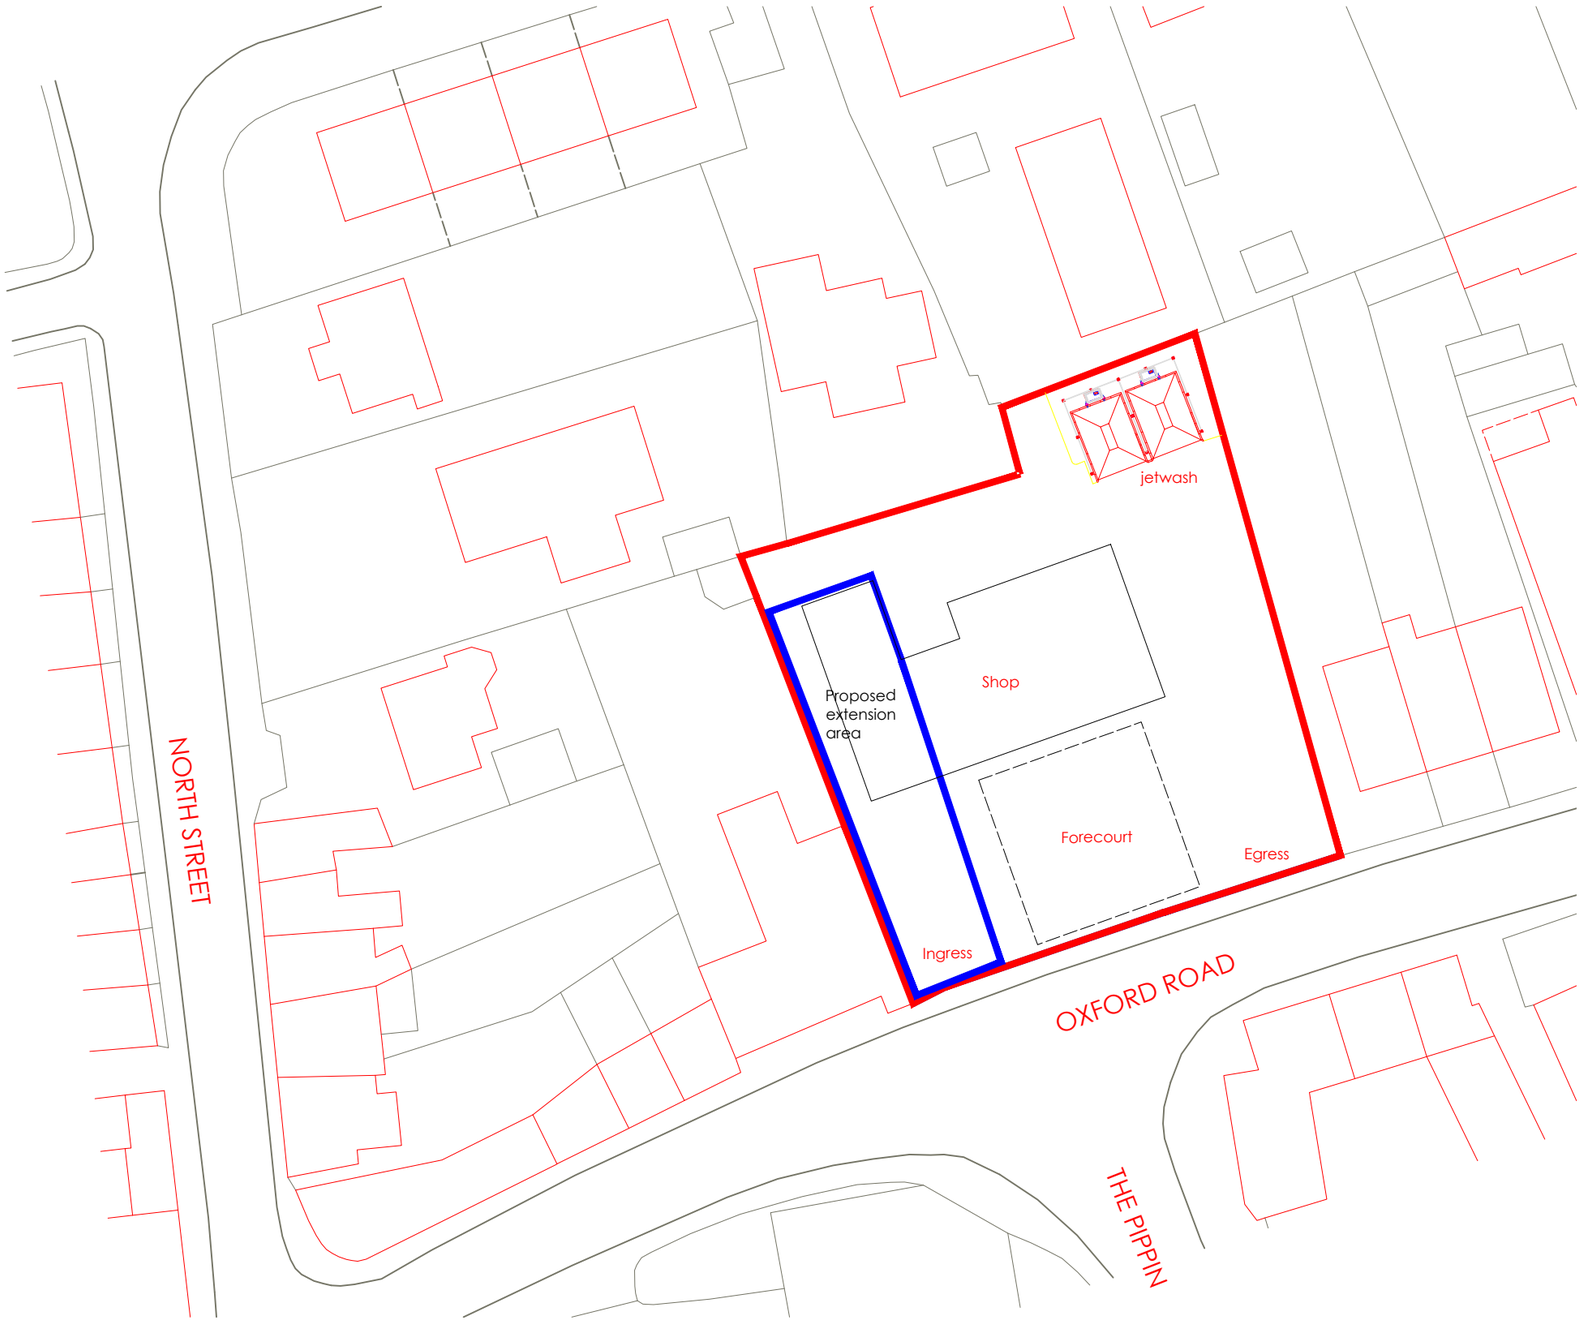


Location Plan
Scale 1:1250

1:1250 Scale Bar (Metres)
0 20 40 60

© Crown copyright and database rights 2018 OS 100038864

OS GRID
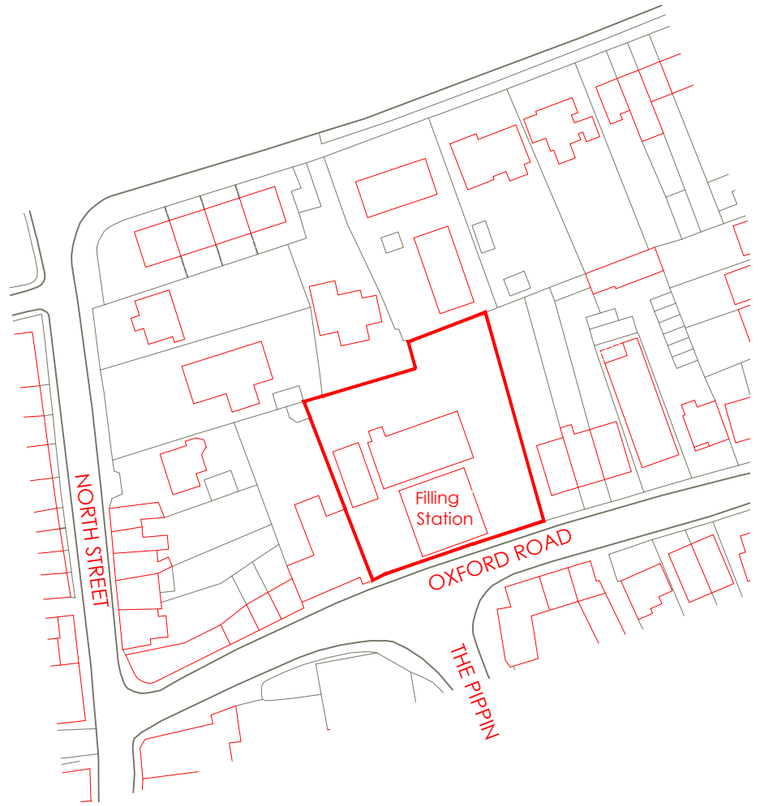
| SCHEDULE OF AREAS | | |
|---|---|---|
| Site Area (Blue Line) | : | 1569.54 m² |
| Application Site Area (Red Line) | : | 273.39 m² |

PLANNING

| rev | date | by | description |
|---|---|---|---|
| – | 17/08/23 | AF | Drawing created. |

CLIENT
mfg material flow group
Gladstone Place
36-38 Upper Marlborough Road,
St Albans AL1 3UU

PROJECT LOCATION
Pippin Service Station
Oxford Road,Calne
Wiltshire, SN11 8AA

DRAWING
Site Location and Block Plan

Wyeth Projects Services
The Cart Shed, Amberley Court,
Amberley Lane, Milford, Surrey,
GU8 5EB, United Kingdom
Tel: +44 (0)1483 424704
Email: enquires@wyethprojects.com
© This drawing is the copyright of WYETH PROJECTS SERVICES Ltd.

| Date: | Drawn By: | A3 original plot size |
|---|---|---|
| August 2023 | AF | |
| Scale: 1:1250 & 1:500 | Dwg No: WPS-MFG-656-P-01 | Rev: ~ |

CAD file ref: PIPPIN-WPS-MFG-656-Planning Rev00.dwg