

Front Elevation
with new porch and railings



Side Elevation
with new porch

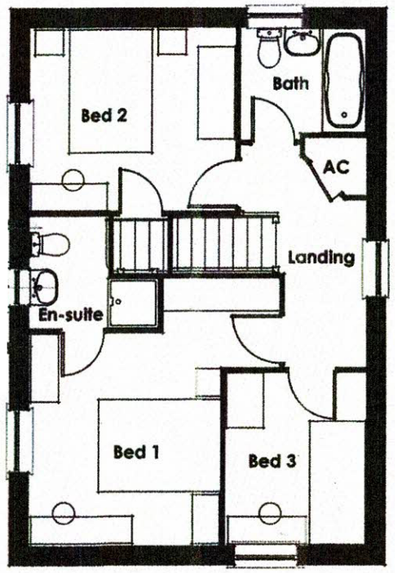

First Floor Plan



Side Elevation
with new porch

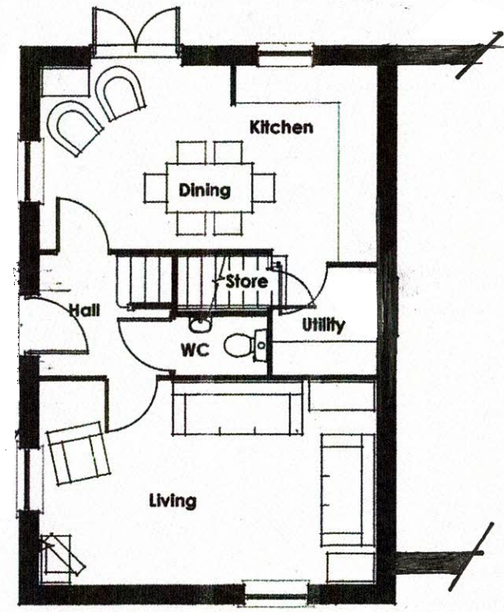

Ground Floor Plan

P341-D-5

0 0.25 1.25 2.5 5m

Amendment

Date

Housetype Drawing

Job No/Drawing No	Job Title
13048/6003	VIVASH PARK PLANNING
Scale: 1:100 @A3, Do not scale	Date: 10/10 Drawn: CP SC
Drawing Title: Housetype H341-D-5	All dimensions to be checked on site

pad Design Ltd - CV1 The Tobacco Factory Raleigh Road Southville Bristol BS3 1TF