
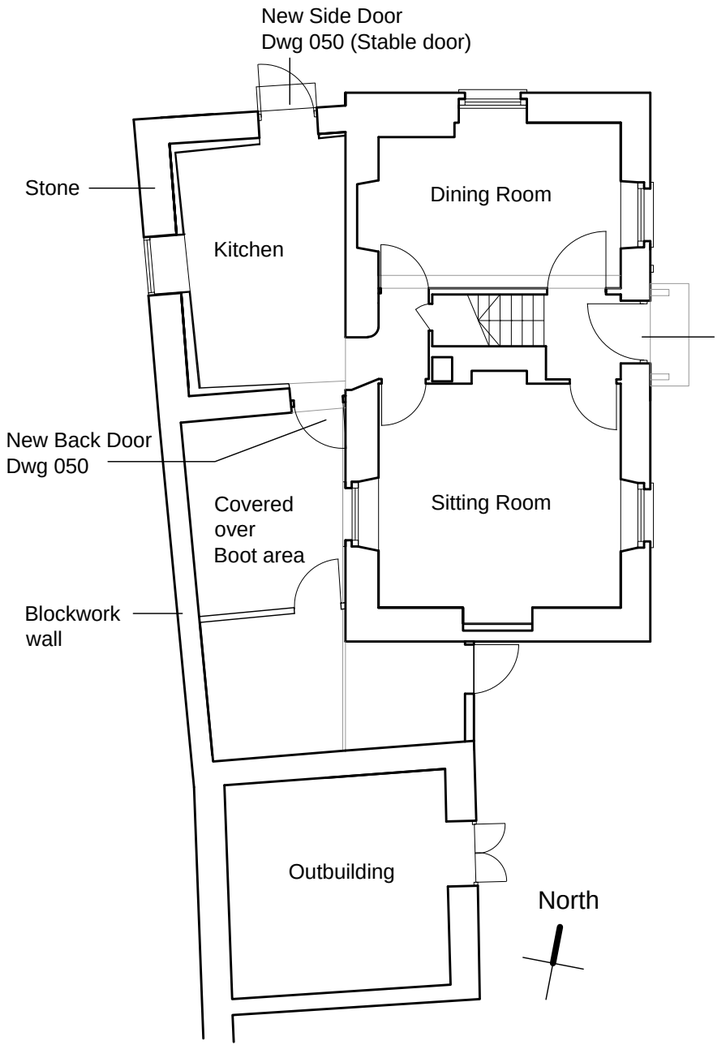


Existing Ground Floor Plan

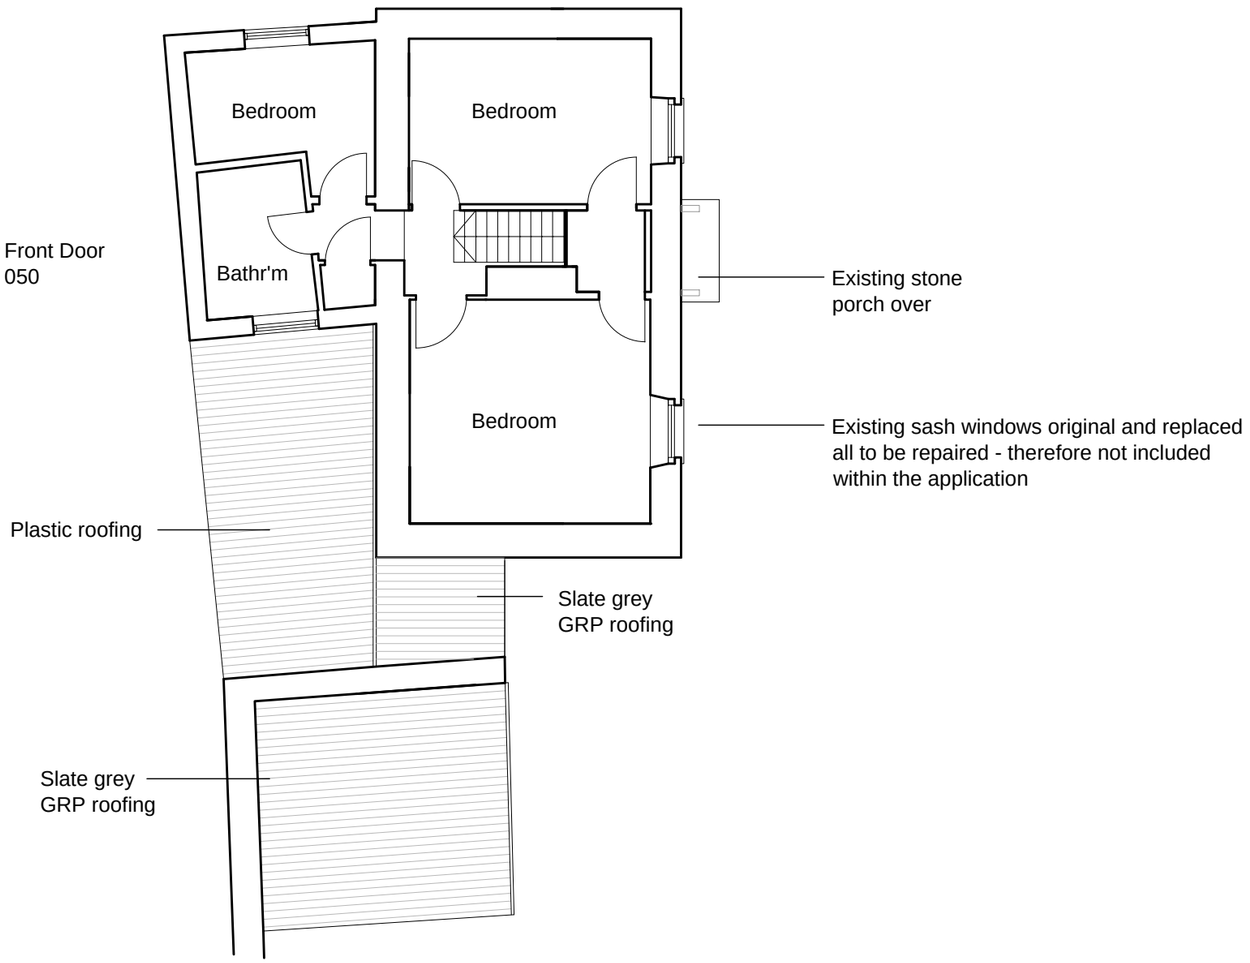

Existing First Floor Plan

Revision Notes

Notes

0 1 2 5 metres

Scale 1:100

Client

Mr & Mrs G Roddy
Brook Cottage
1 The High Street,
Semington
BA14 6JR

Architect

Abi McGillivray
Architecture
7 Goose Street, Beckington
Somerset BA11 6SS
Tel: 01373 831585 / 07811438654
www.amarchitecture.co.uk

Wharf Cottage, Semington

Drawing Title

Proposed Plans

Scales	Job Number	Drawing Number	Revision	Status
1:100 @ A3	237	004	A	Planning

Date
29/08/2023