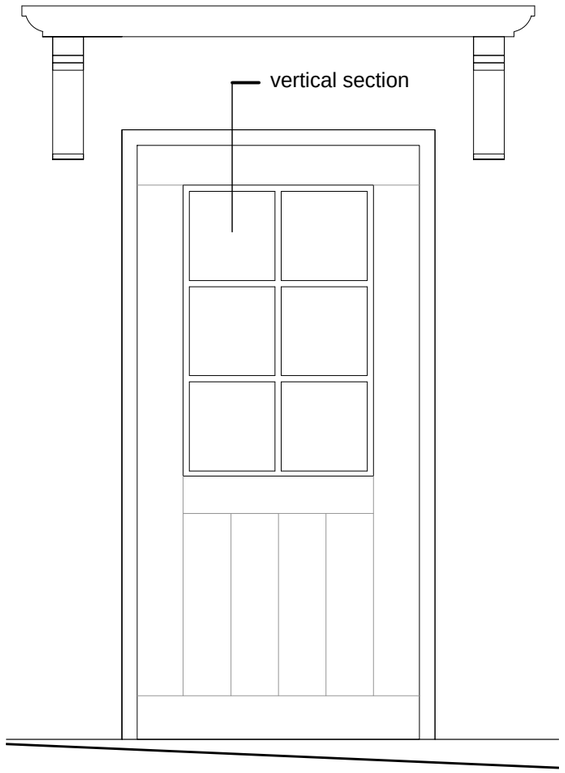

Front Door - Elevation 1:20
(And Back Door to same design)

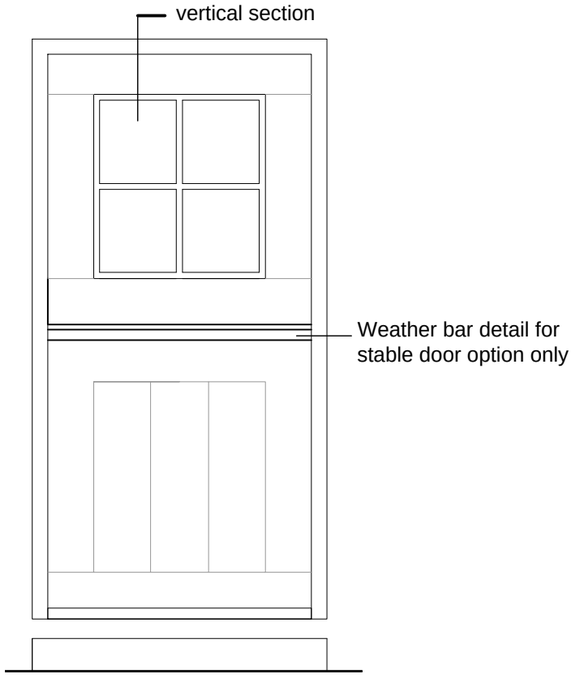

Side Door - Elevation 1:20

Horizontal section Detail
Scale 1:20

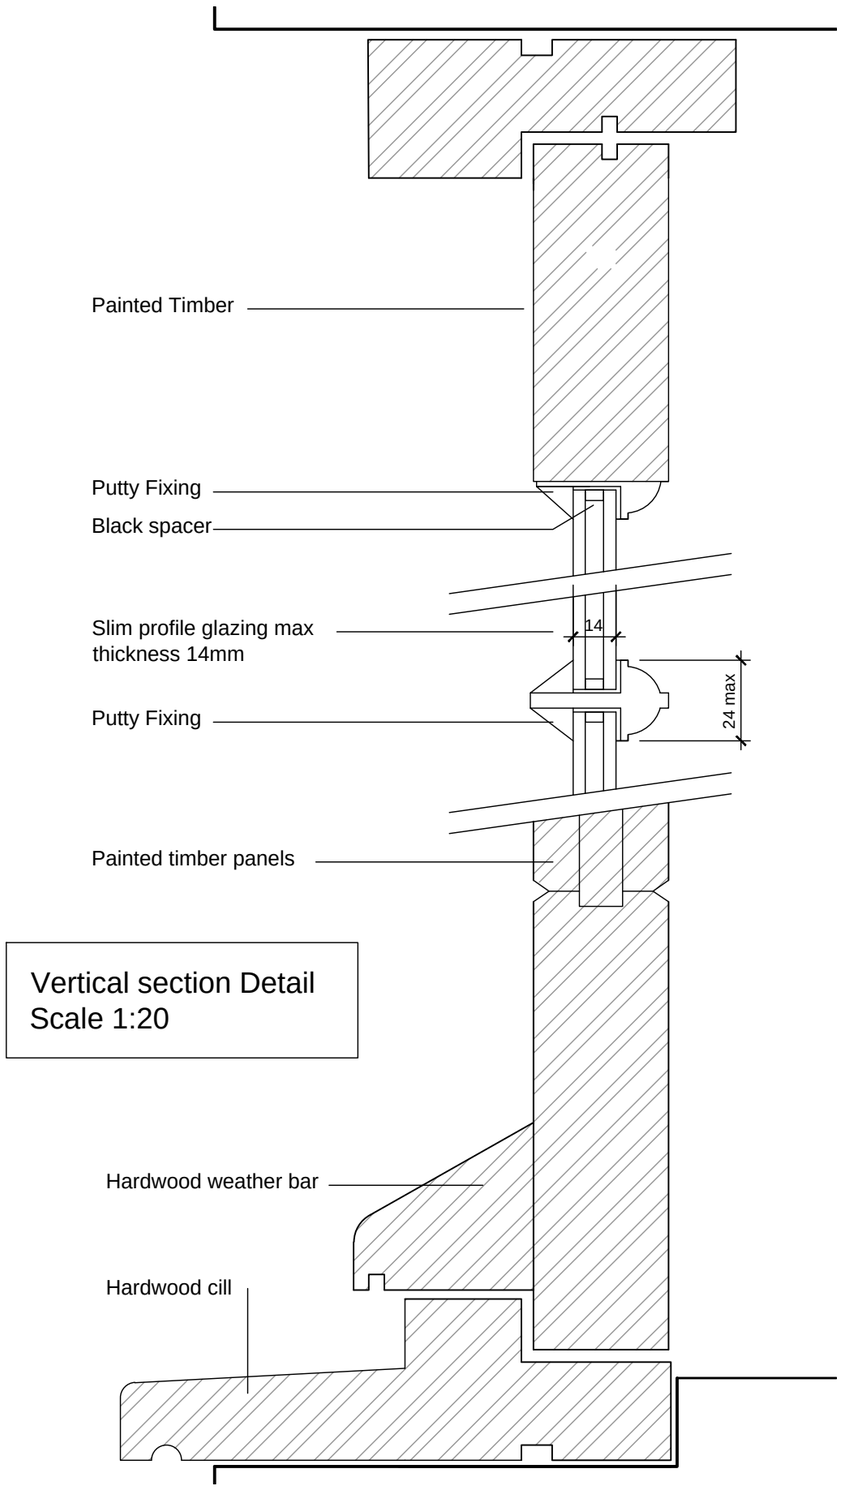

Vertical section Detail
Scale 1:20

Revision Notes

Notes

0 1 2 5 metres
Scale 1:100

Client

Mr & Mrs G Roddy
Brook Cottage
1 The High Street,
Semington
BA14 6JR

Architect

Abi McGillivray
Architecture
7 Goose Street, Beckington
Somerset BA11 6SS
Tel: 01373 831585 / 07811438654
www.amarchitecture.co.uk

Wharf Cottage, Semington

Drawing Title

ProposedJoinery - New Doors

Scales	Job Number	Drawing Number	Revision	Status
1:20 1:2 @ A3	237	050	A	Planning

Date
29/08/2023