Block Plan
Elm Farm, Foxham, SN15 4NQ

WOOLLEY & WALLIS

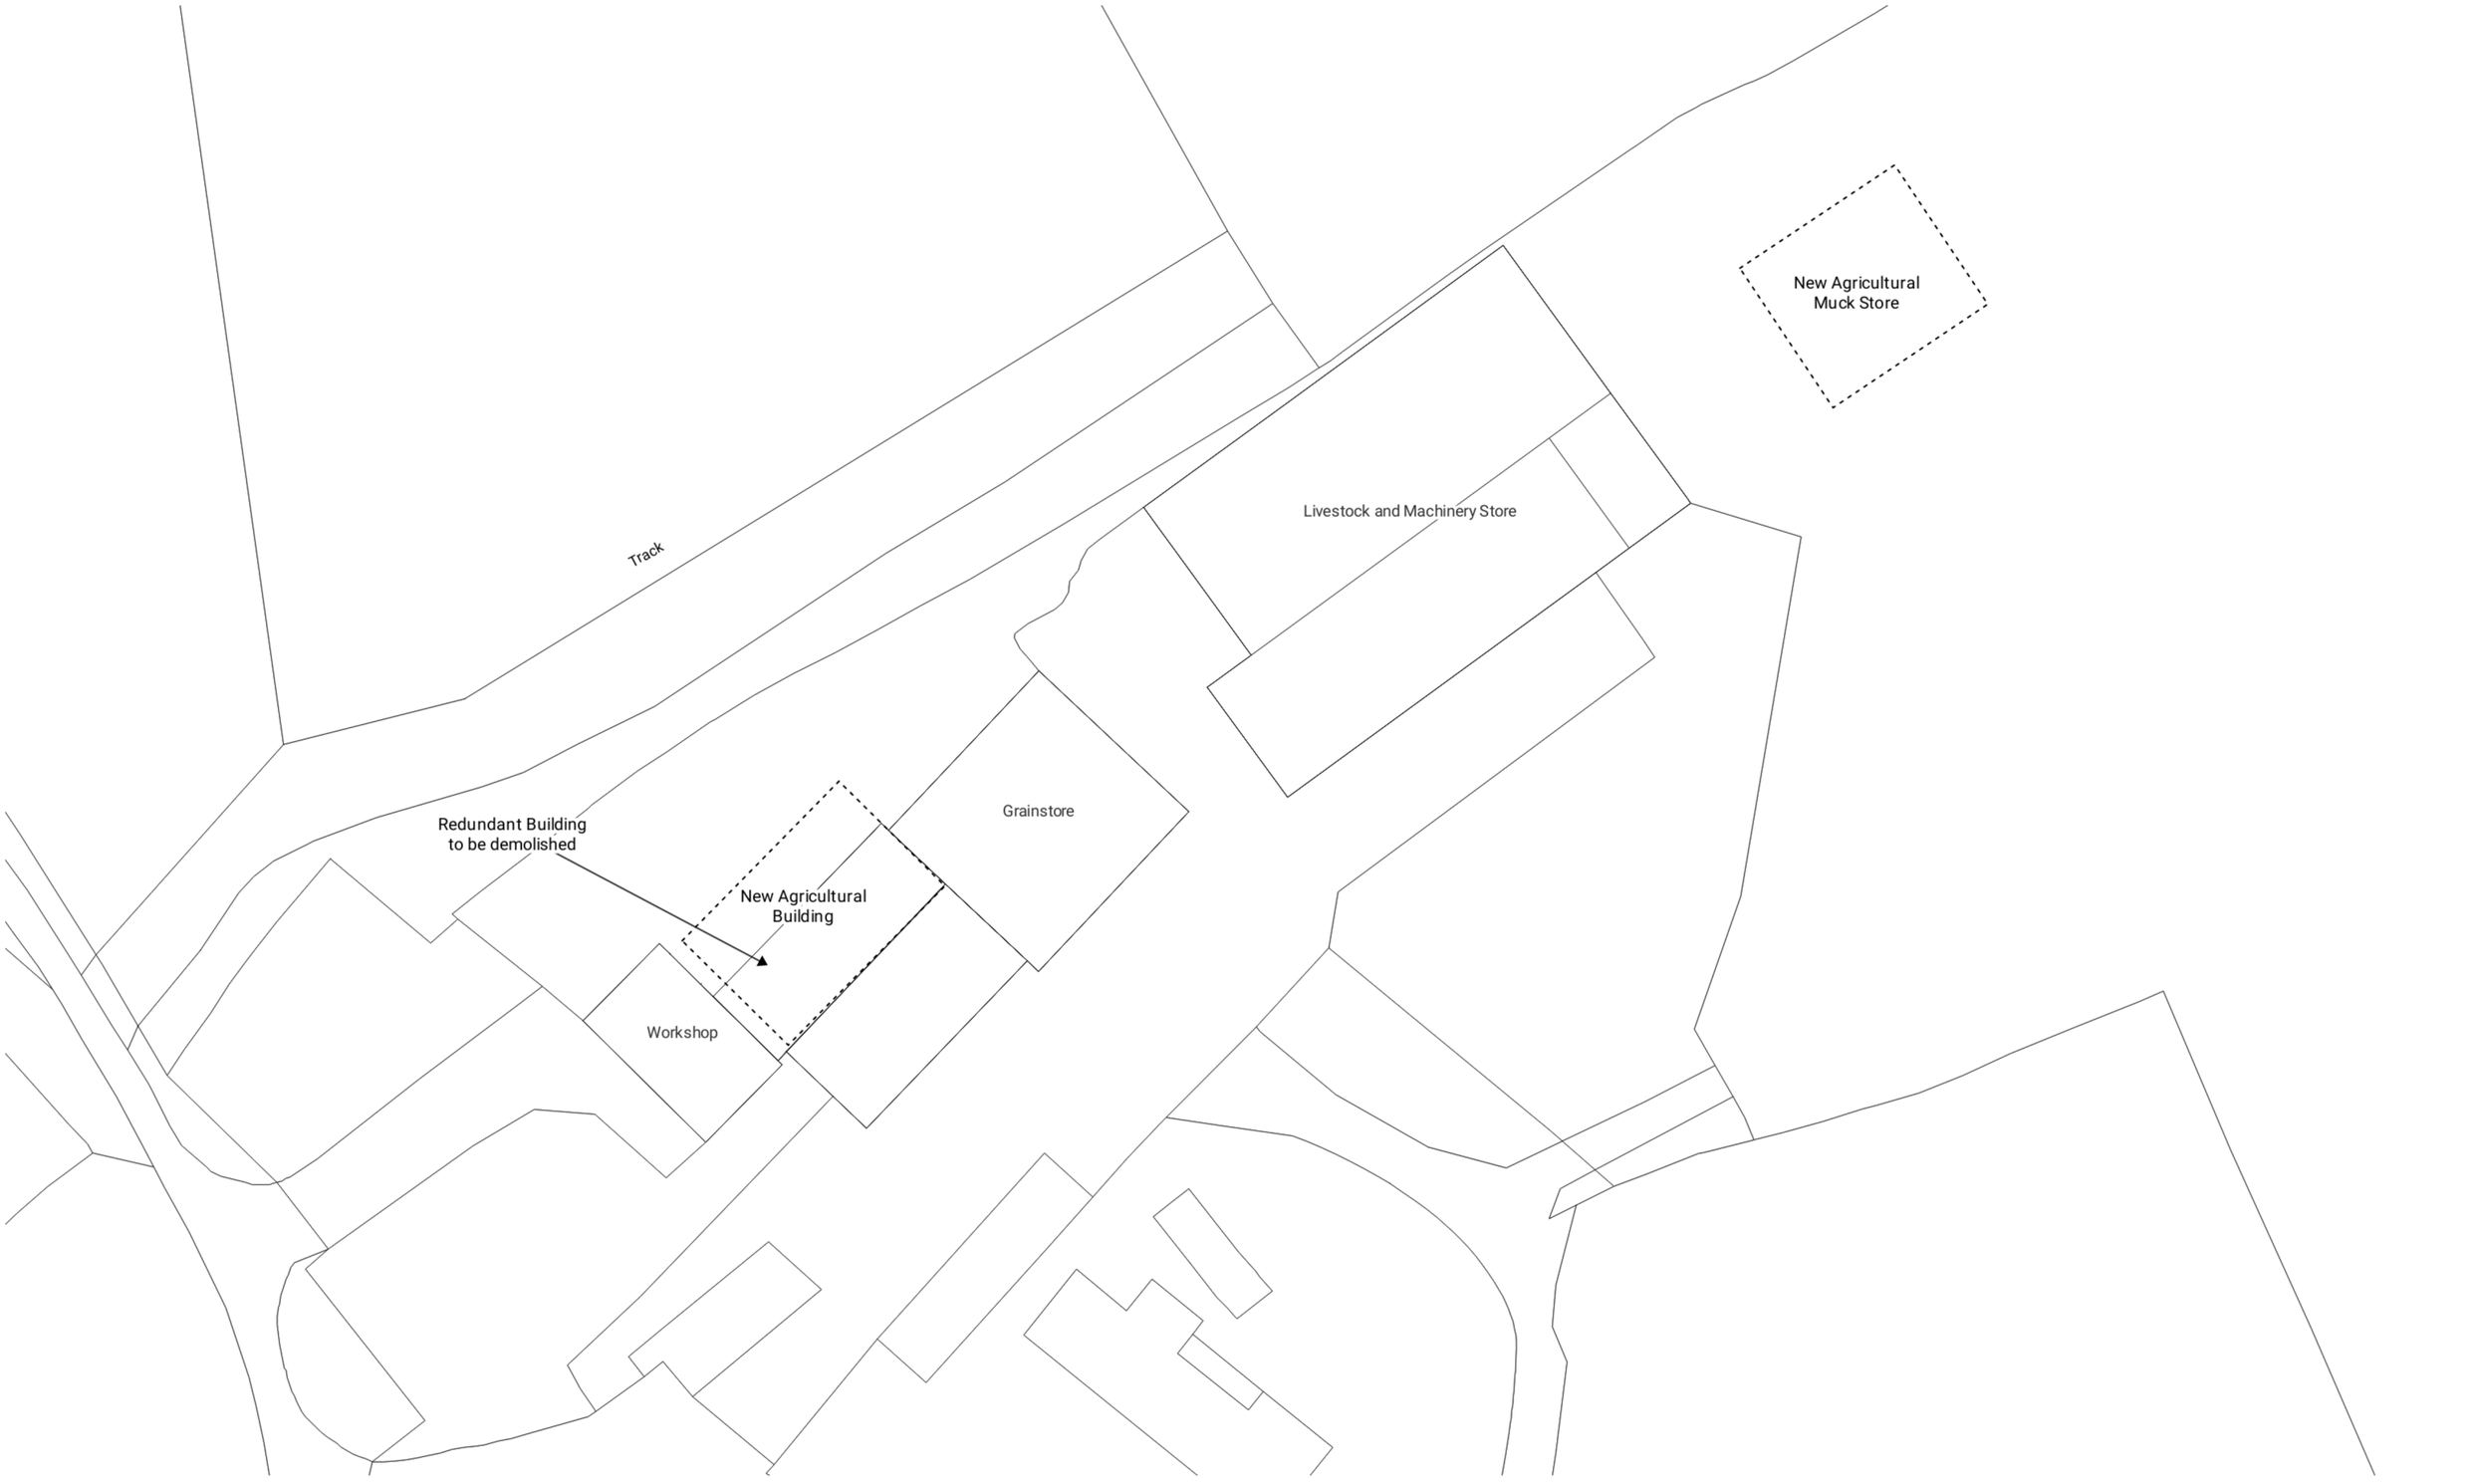

Produced on Sep 16, 2023.
© Crown copyright and database right 2023 (licence number 100059532)

BURR-BL-02

10 m
Scale 1:500 (at A3)

N