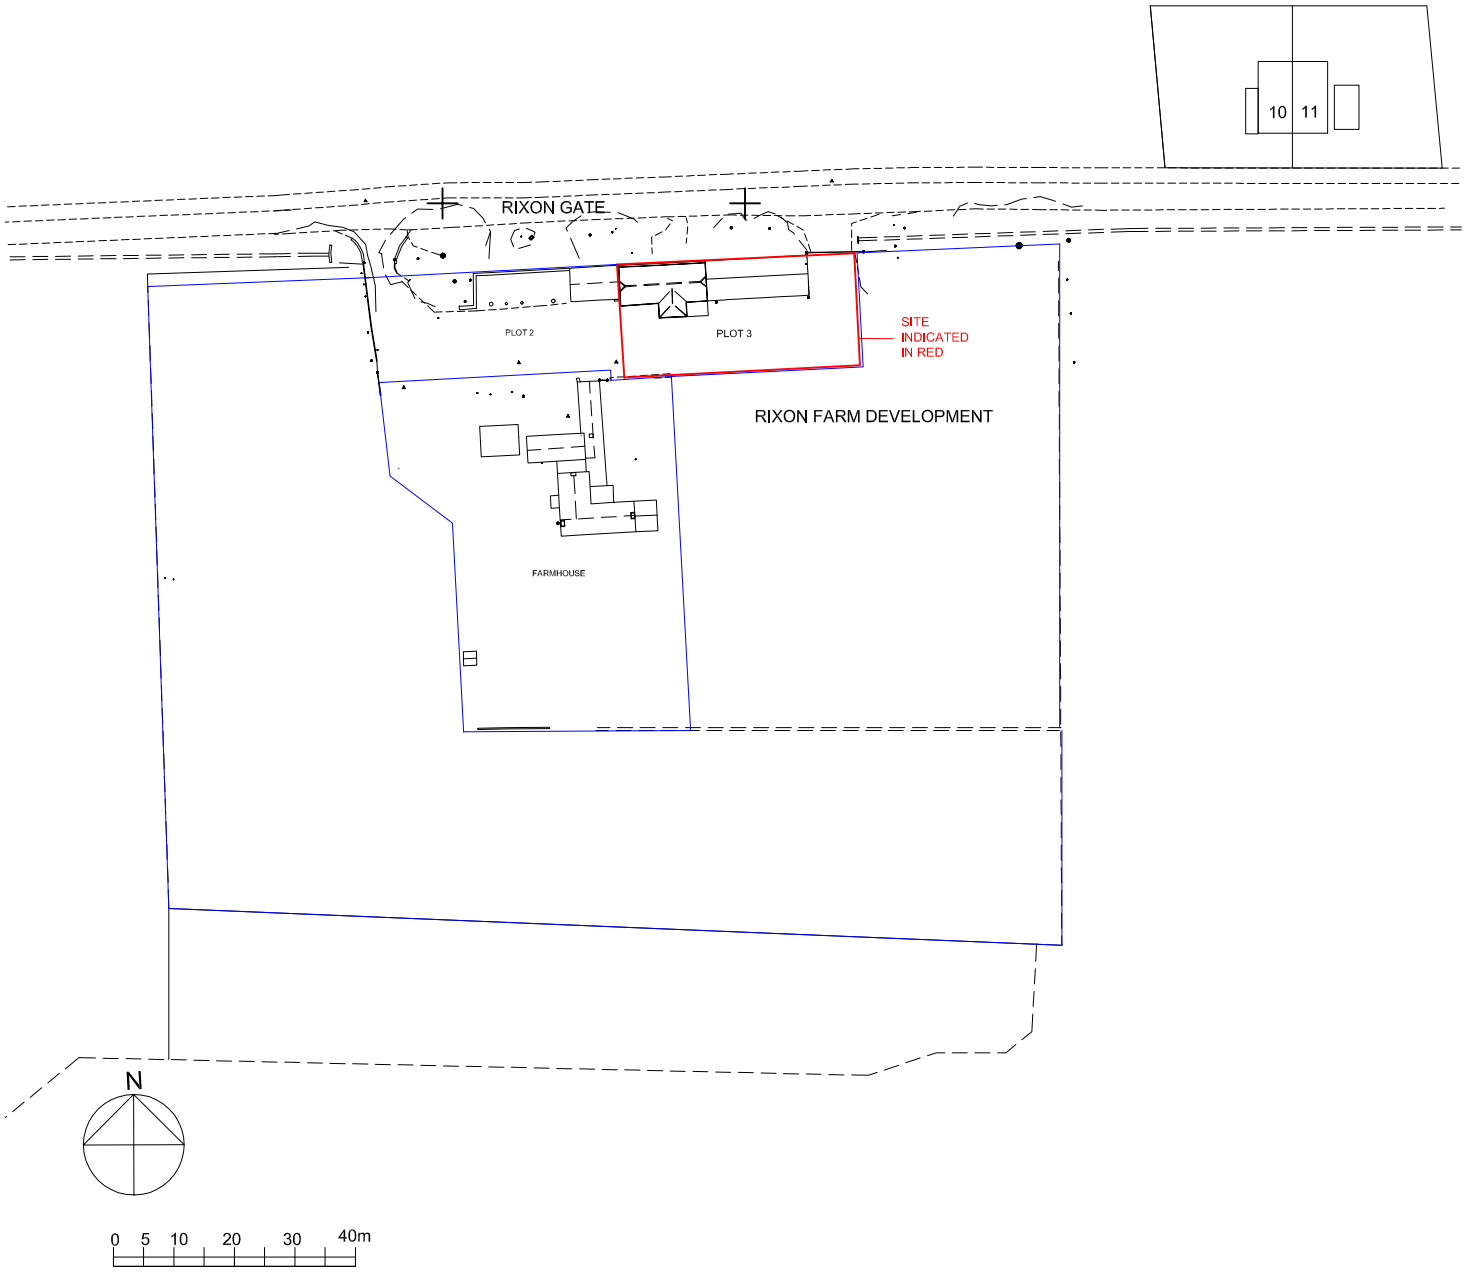


LOCATION PLAN - PLOT 3 1.1250@A4

CHRIS ROBINSON ARCHITECTS RIBA

RIXON FARM DEVELOMENT , ASHTON KEYNES, WILTS

OCTOBER 2023 **RFD/B** 2018 **01**