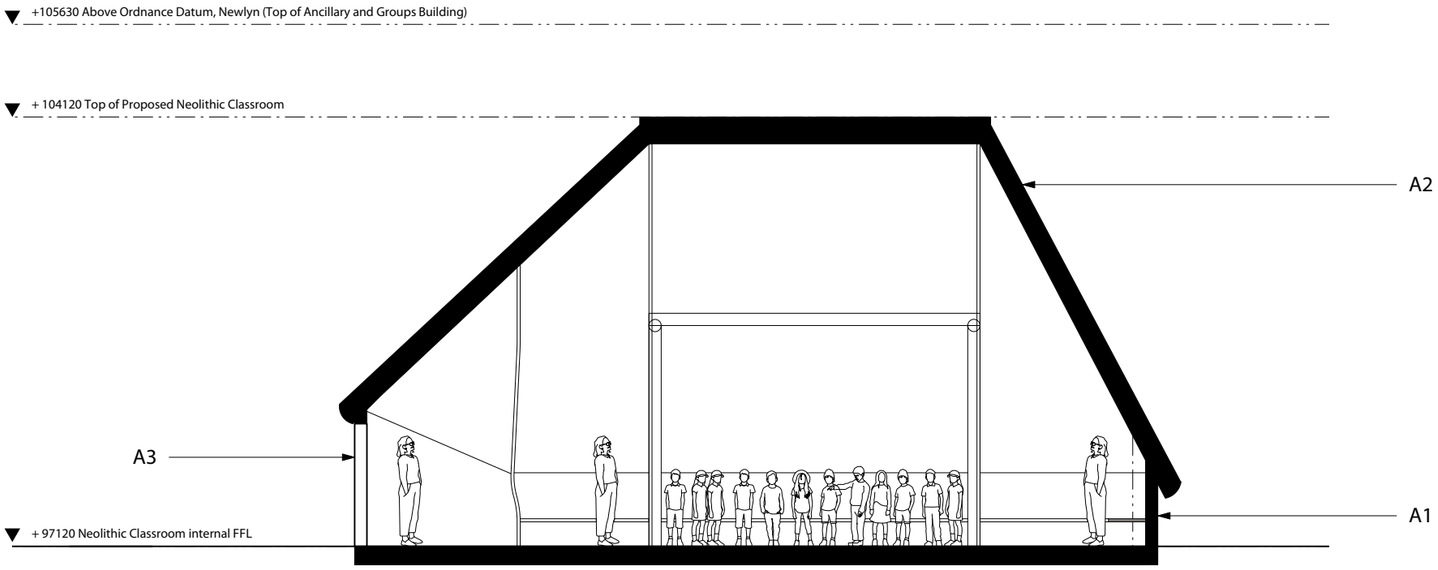

1 Proposed Long Section

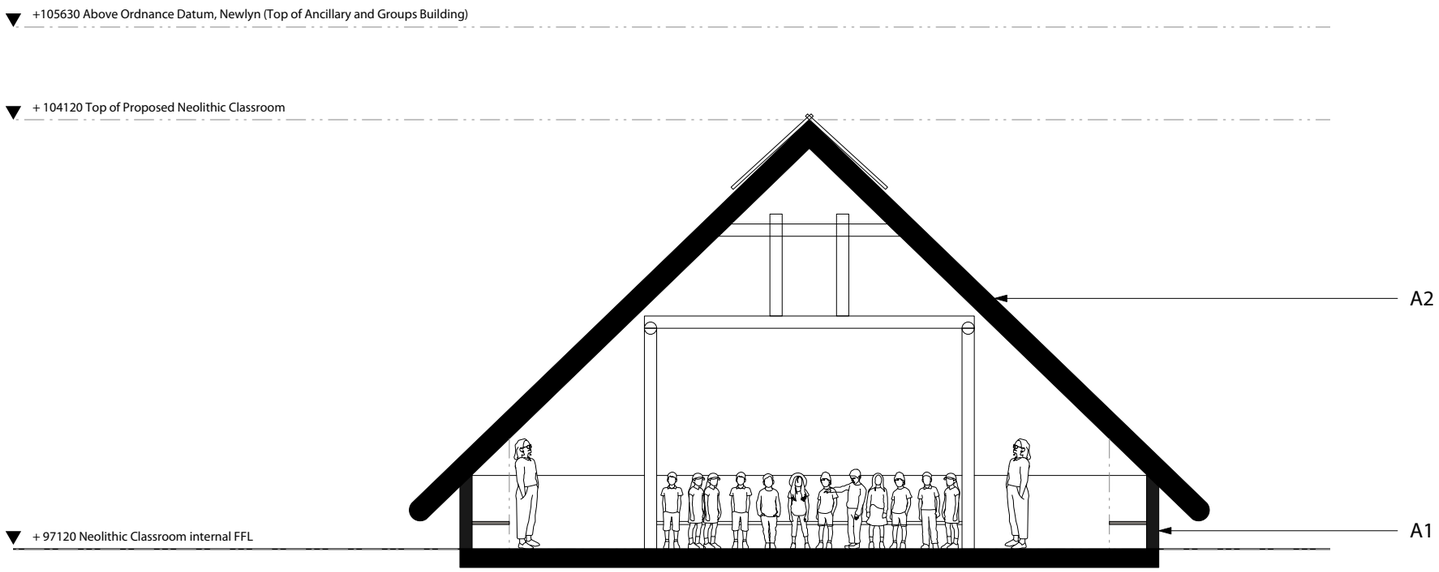

2 Proposed Short Section

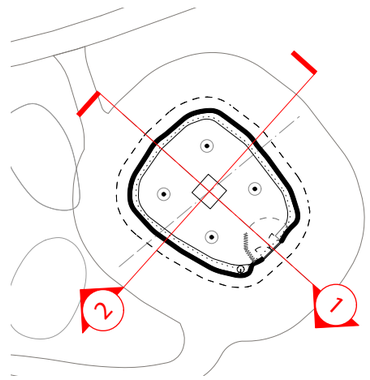

Scale

0 1 2 3m

External finishes

A1 Wattle and daub
A2 Straw thatch
A3 Black poplar timber door
A4 Extended path to match existing Neolithic Village surface

No.	Revision / Issue	Drawn by	Checked by	Date
P1	PLANNING	AW	BM	05/10/23

All dimensions in millimetres unless otherwise stated.
All dimensions to be checked on site.
Do not scale from this drawing except for planning purposes.
Any errors to be reported to the architect immediately.
Copyright reserved.

AOC Architecture Ltd
38-50 Pritchards Road London E2 9AP
t. +44 20 7739 9950
studio@theAOC.co.uk www.theaoc.co.uk

Project Title
263 Neolithic Classroom
Stonehenge, Salisbury, SP4 7DE

Drawing Name
Proposed Sections

Drawing Status
PLANNING

Scale
1:500 @ A3

Drawing No. 252_GA_160

Rev. P1