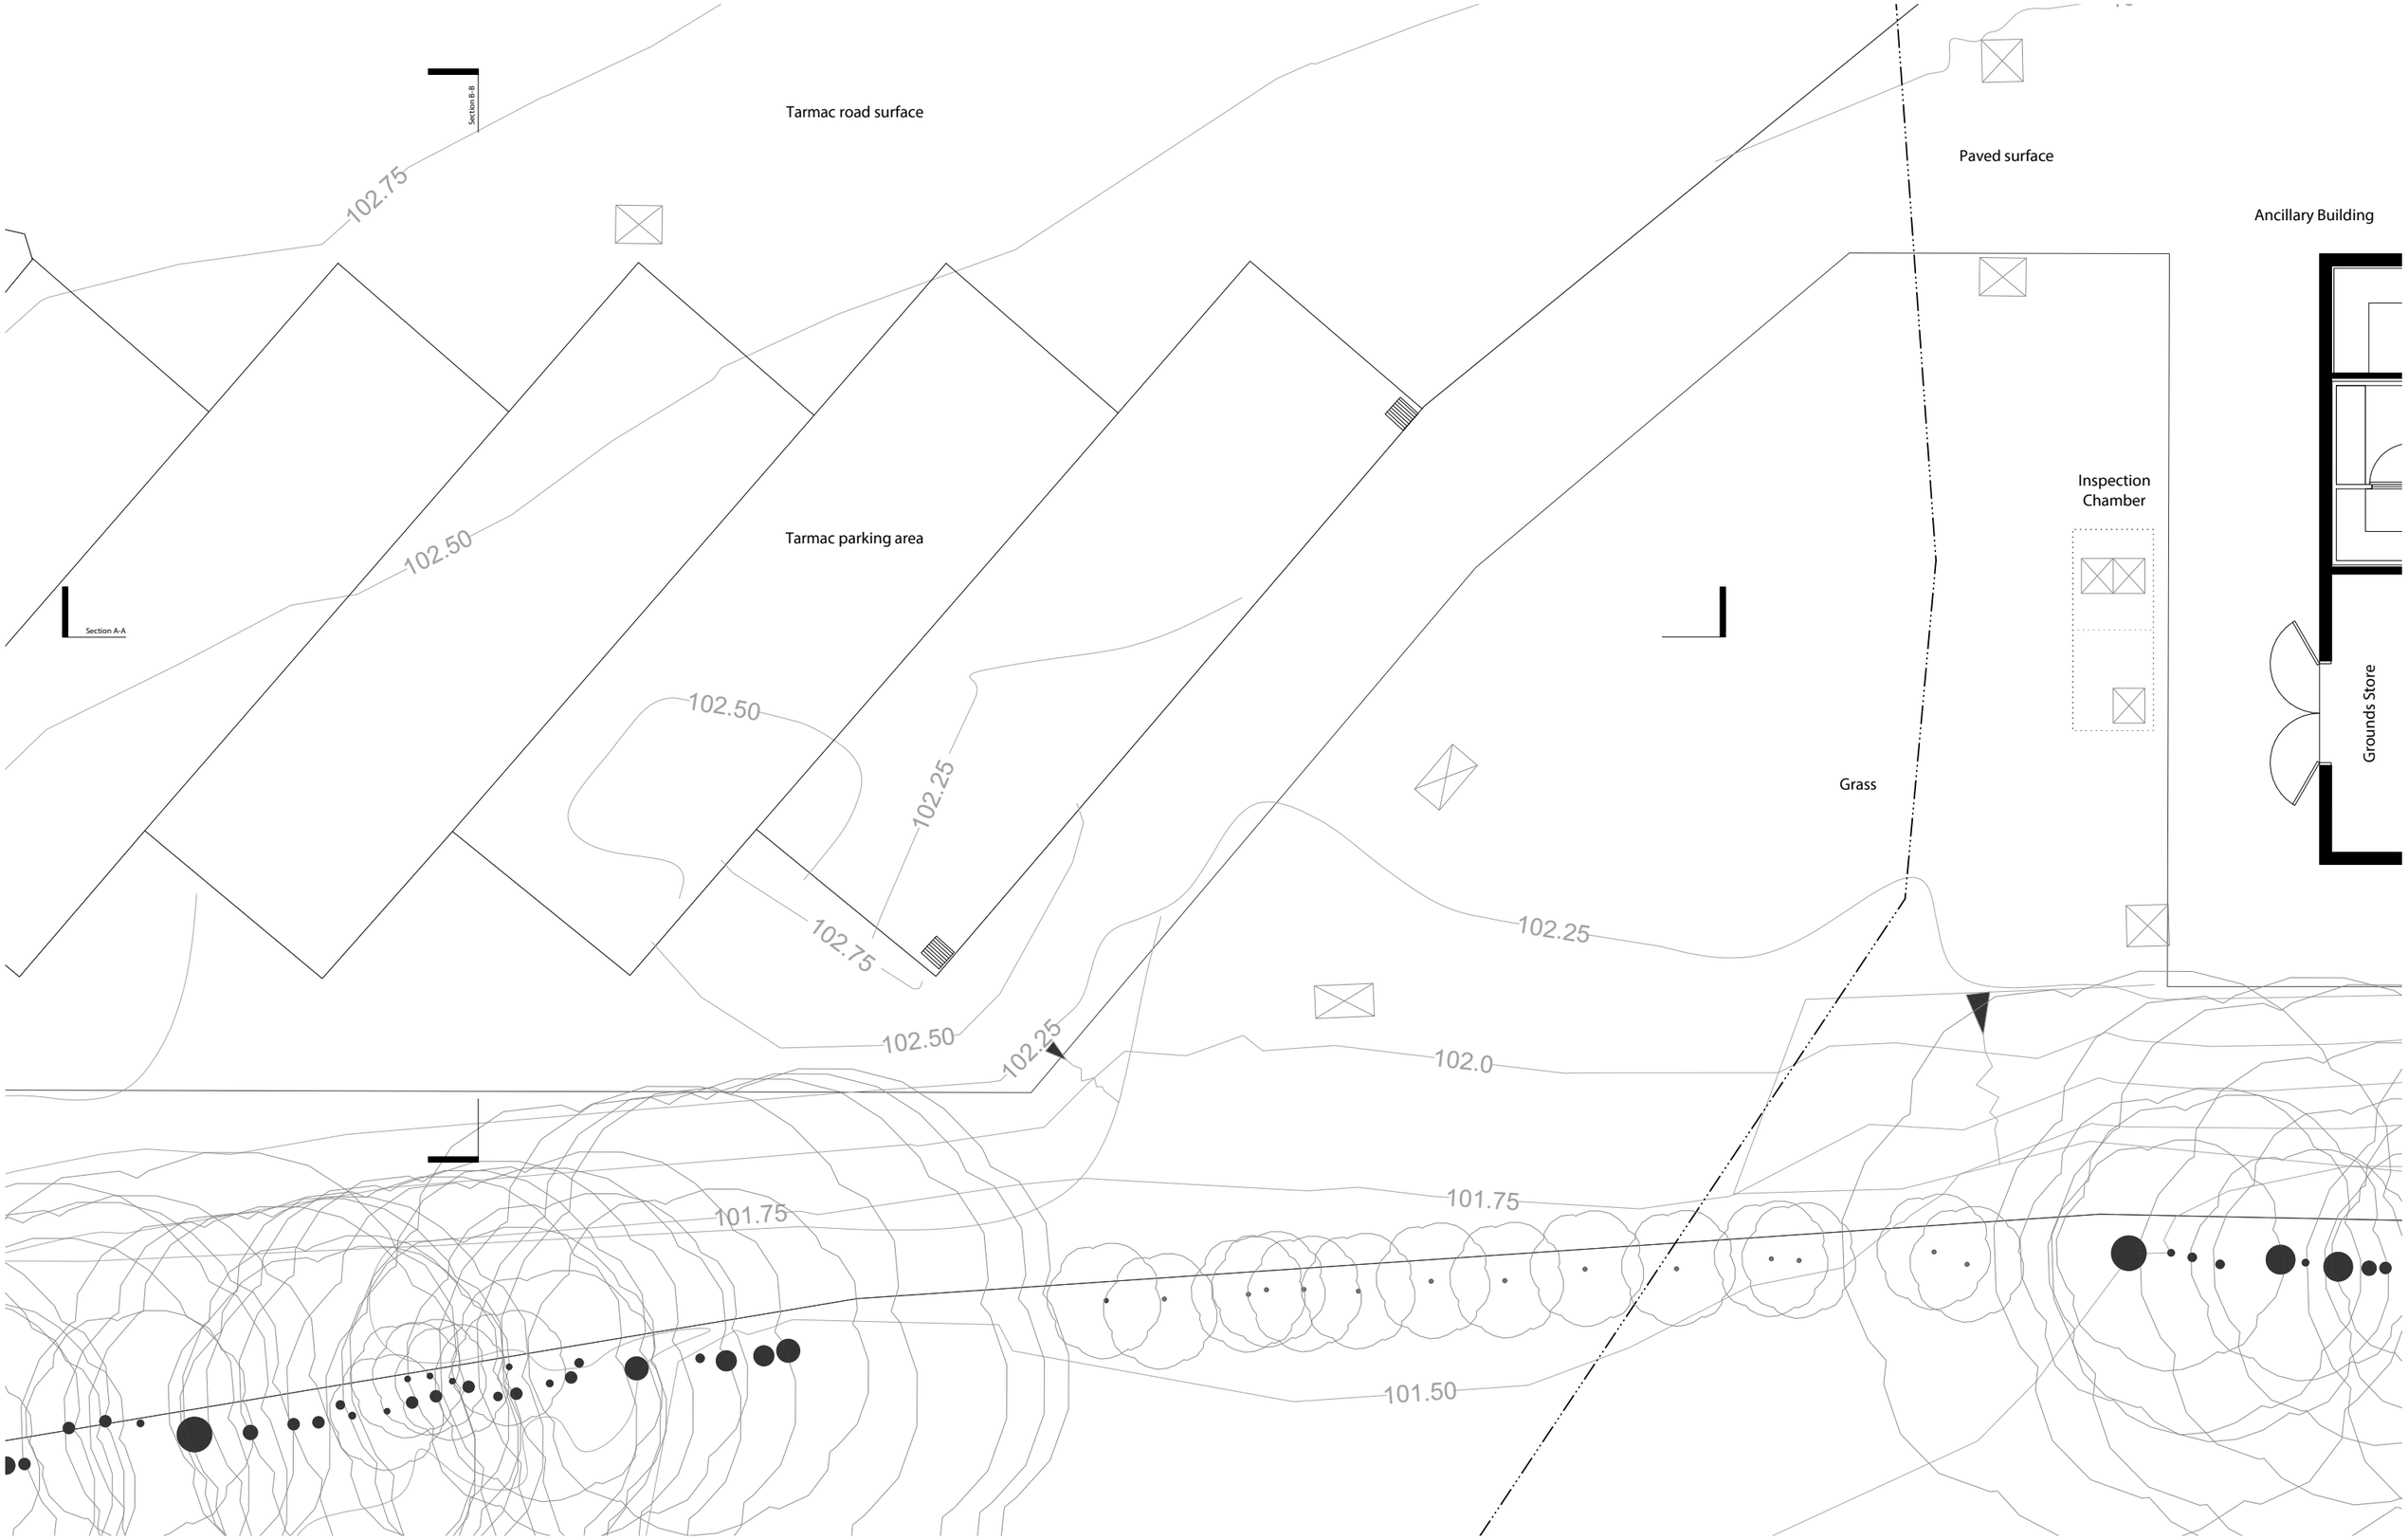

AOC

AOC Architecture Ltd
38-50 Pritchards Road London E2 9AP
t. +44 20 7739 9950 f. +44 870 458 1877
studio@theAOC.co.uk www.theaoc.co.uk

0 1 2 3 4 5m

DO NOT SCALE FROM THIS DRAWING.
ALL DIMENSIONS IN MILLIMETRES & TO BE CHECKED ON SITE.
COPYRIGHT RESERVED.

World Heritage boundary

Rev.	Status	Date	Drawn	Checked
C	PLANNING	02.12.20	BM	GS
B	Information	12.11.20	BM	GS
A	Information	11.11.20	BM	GS
/	Information	30.10.20	BM	GS

Project
252
Temporary Facilities
Stonehenge Visitor Centre
Stonehenge, Salisbury, SP4 7DE

Dwg title
EXISTING
Ground Floor Plan

Dwg no.	Rev.	Scale
252_GA_020	C	1:100 @ A3