LEGEND

1. Overall site ownership boundary (blue line).
2. Site boundary - The Angel Mill (red line).

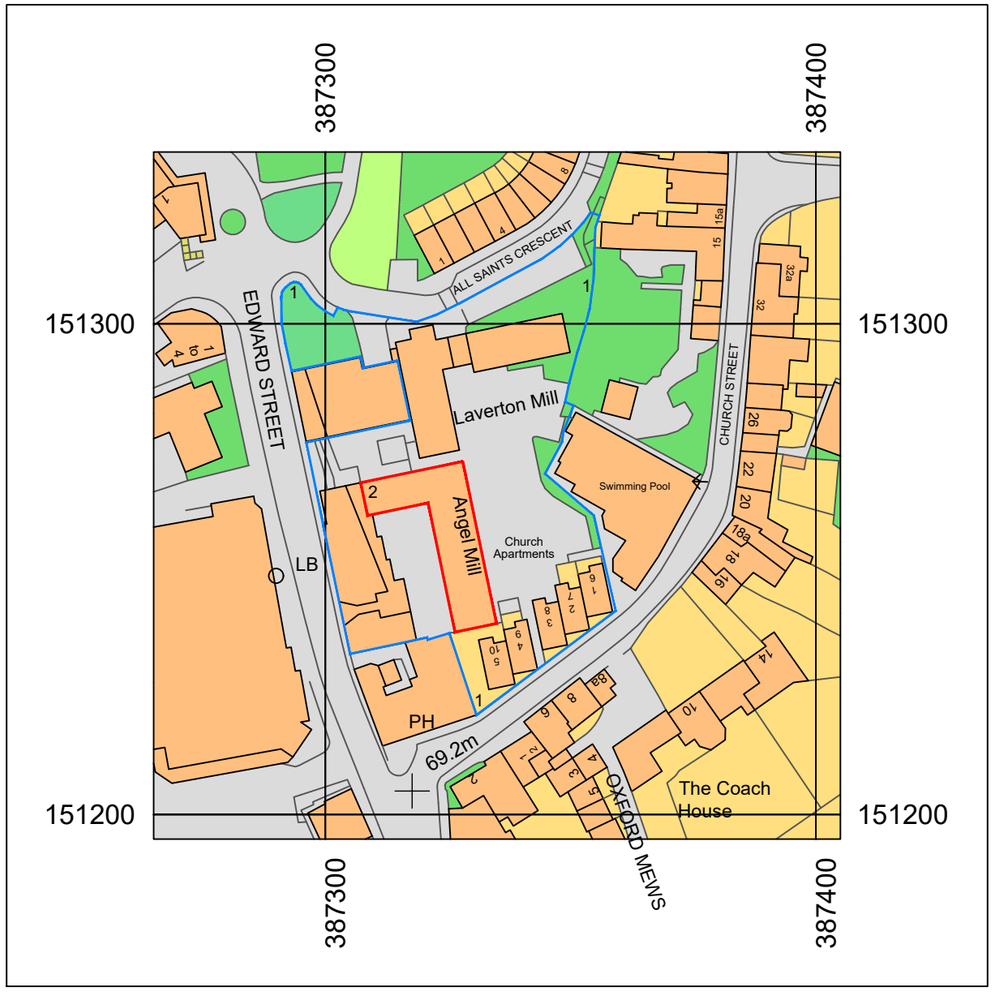

20 0 20 40 60 80 100

Metres

North

Copyright: Vallis Architecture Ltd. Registered in the UK, No. 11361587.

[redacted] Responsibility will not be accepted for errors made by others in scaling from this drawing. Use figured dimensions only. All critical dimensions should be verified on site.

Scale 1:1250 at A3

0 12.5 25 37.5 62.5 125m

LBC SUBMISSION

Issue	Date	Revision description
A	2023-10-30	Listed Building Consent submission.

Project
The Angel Mill, Edward St., Westbury

Client
Sandoes Chartered Surveyors Ltd.

Project no.
2301

Drawing no.
3 003

Revision
A

Drawing Title
Location plan - The Angel Mill.

Date
2023-10-18

Scale
1:1250 at A3

Vallis **A**rchitecture Ltd., 1 Styles Avenue, Frome, Somerset BA11 5JN.
07967 684 690 giles@vallisarchitecture.co.uk