Ordnance Survey (c) Crown Copyright 2023
All rights reserved. Licence number 100035207

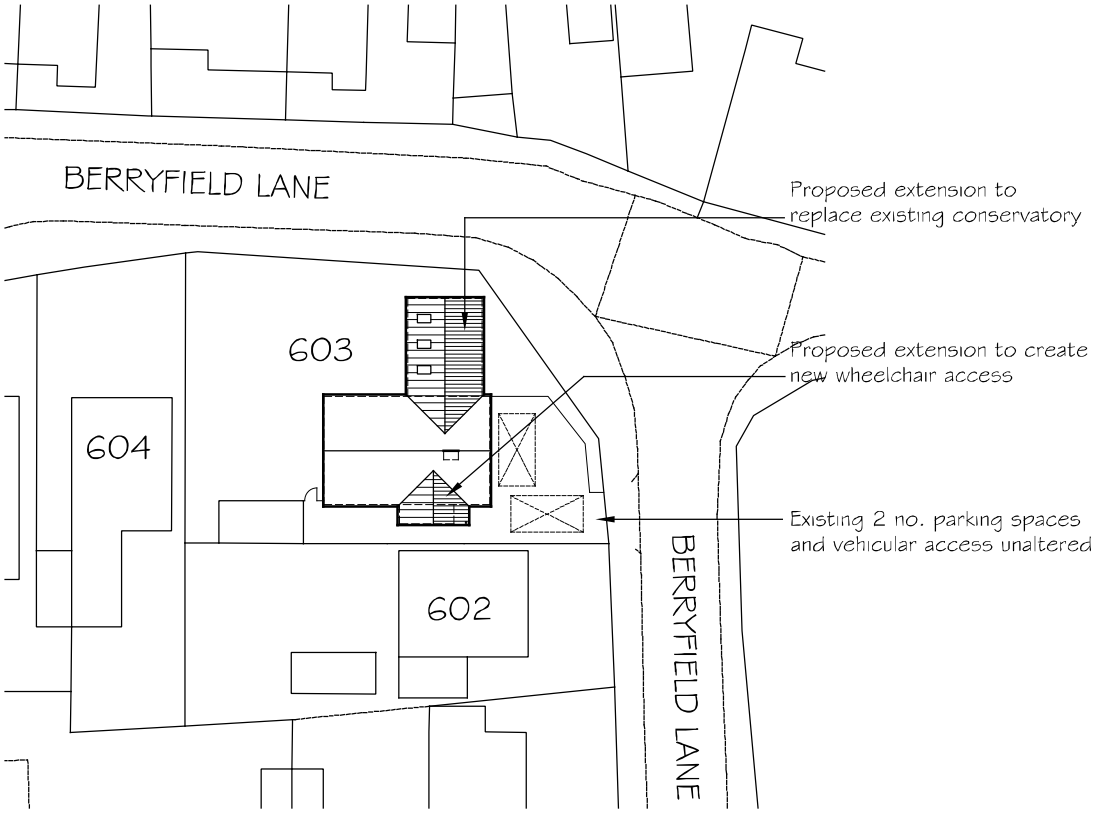

A4
Original

0 10 20m
Scale 1:500

603, Berryfield Lane, Melksham
Proposed Extensions and new boundary fence
Block Plan

Architectural Services
7 Wessex Court, Clarence Street, Swindon SN1 2DL
Tel: 07948 872810

Drawing No.
231518/02

Scale: 1:500
Date: Sept 2023

© Copyright