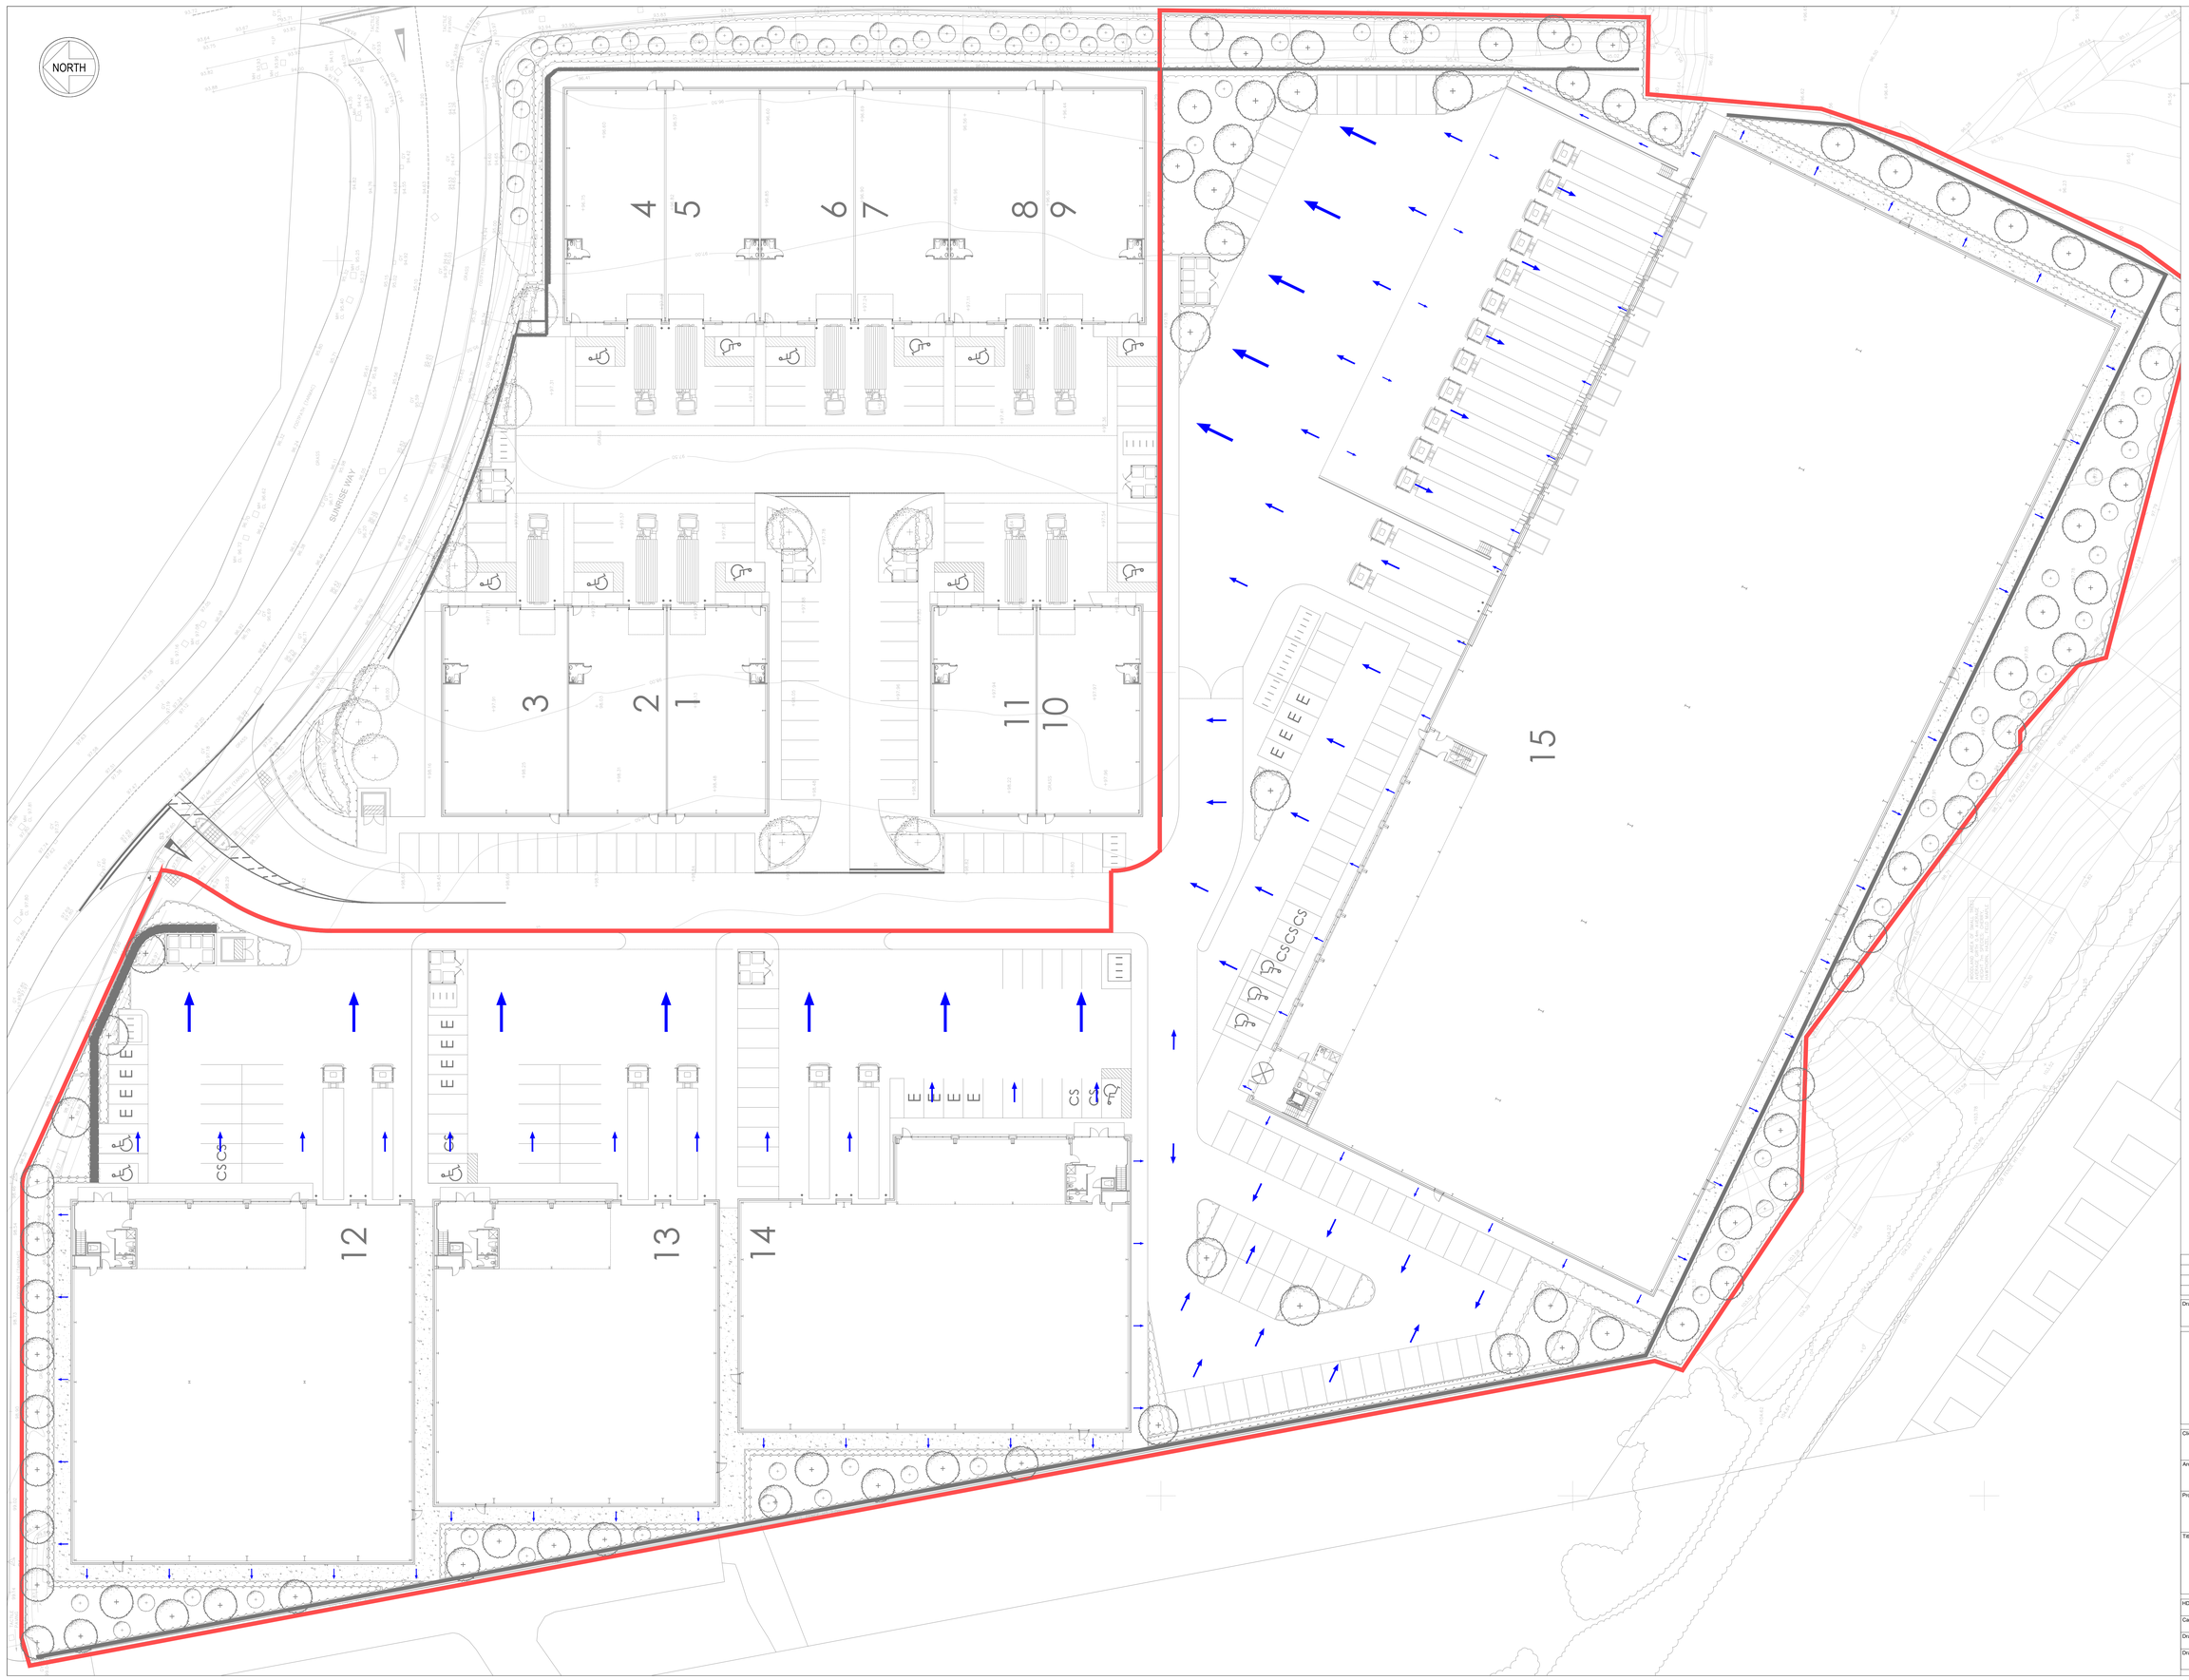


NOTES:

1. DO NOT SCALE FROM THIS DRAWING. WORK TO DIMENSIONS OR CO-ORDINATES PROVIDED.
2. THIS DRAWING IS BASED ON:
   - SITE PLAN: 'IAN C KING ASSOCIATES-ARCHITECTS' DWG NO.: RO-105-TP2-02.

KEY:

PLOT BOUNDARY

EXCEEDANCE FLOW ARROW

Rev	Description	Date
P1	PRELIMINARY ISSUE	06.09.23

Drawing Status: PRELIMINARY

Suitability: S2

240 BLACKFRIARS ROAD
LONDON.
SE1 8NW
UNITED KINGDOM

t: +44 (0) 20 7429 3333
e: info@hdrinc.com
w: www.hdrinc.com

Client: RO PROPERTY MANAGEMENT LIMITED

Architect: IAN C KING ASSOCIATES-ARCHITECTS

Project: HELIX PHASE 2

Title: FLOW EXCEEDANCE PLAN

HDR Project Number: 10369894-HDR-XX-XX-DR-C-0301

Cad File Name: 10369894-HDR-XX-XX-DR-C-0301

Drawn:	Check/Appd:	Date:	Scale @ A3:
BS	SM	SEP '23	1:250

Drawing Number: 10369894-HDR-XX-XX-DR-C-0301

Revision: P1