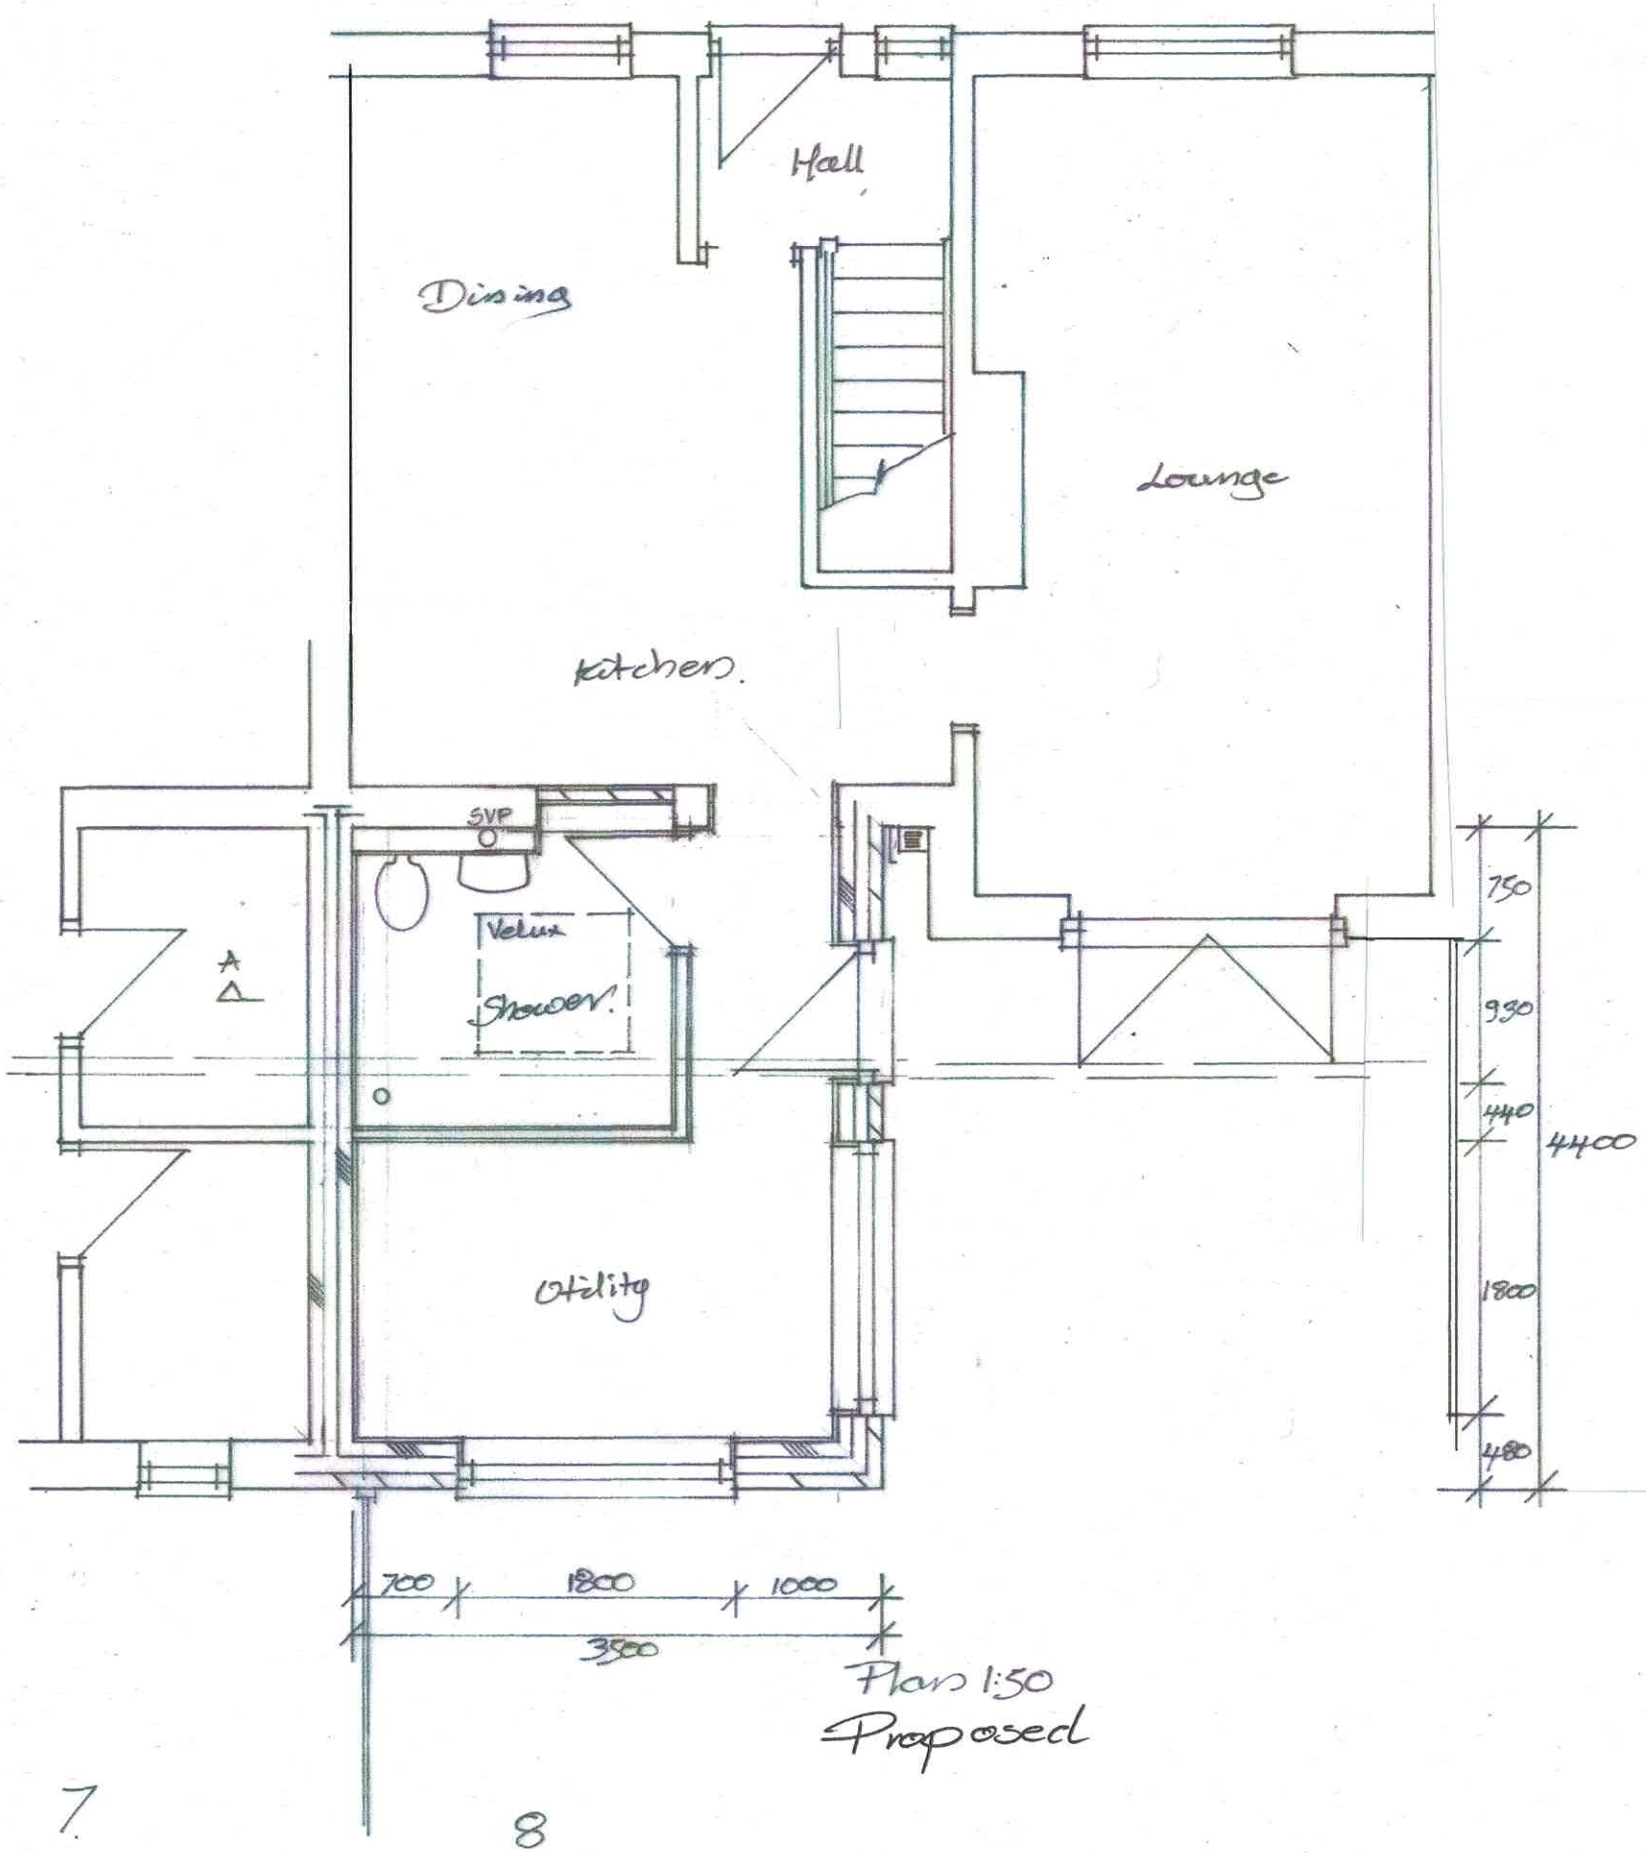


Plan 1:50
Proposed

7 8

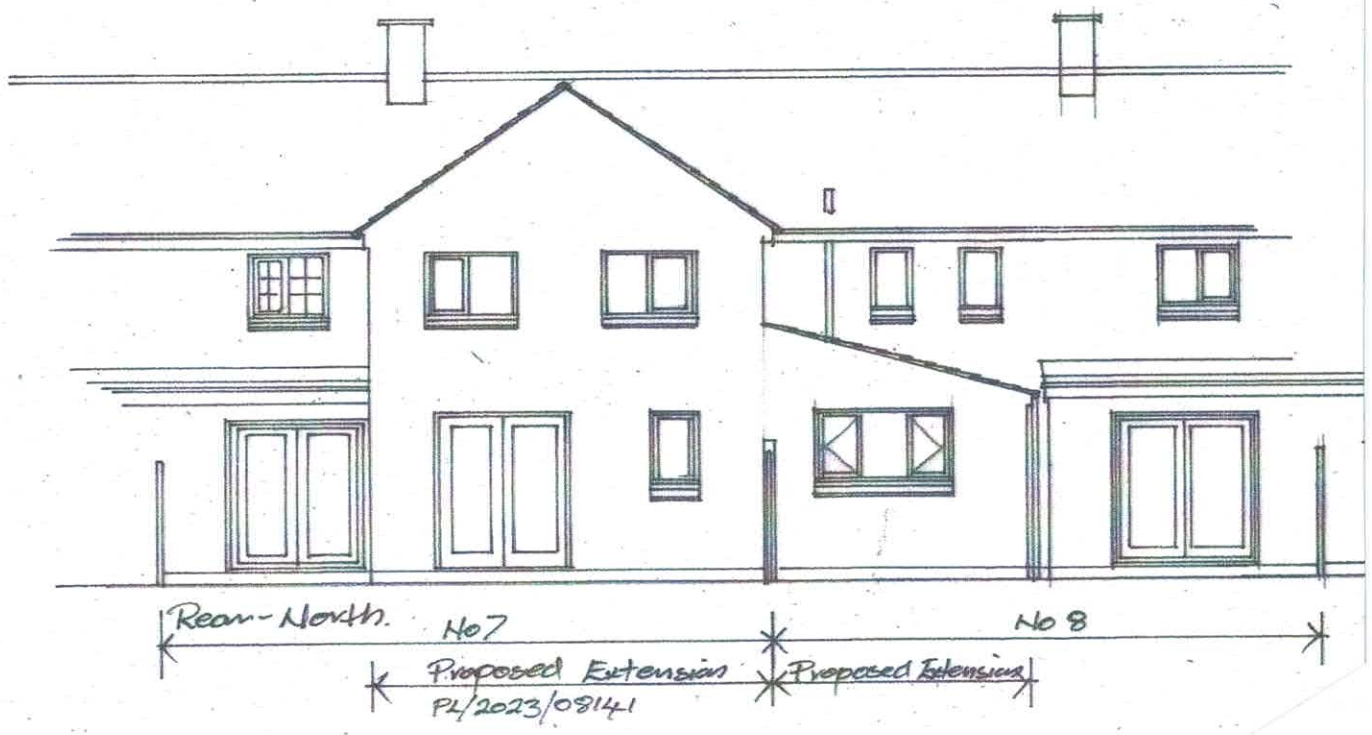


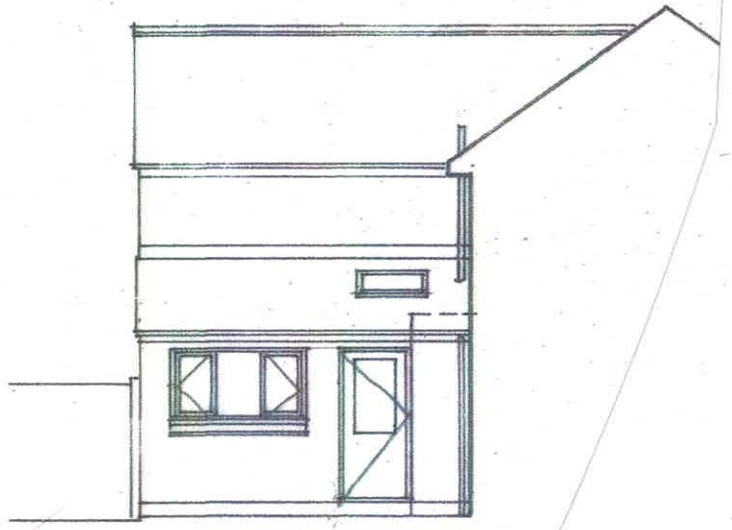

Side - West

Elevations Proposed 1:100

CHRIS HYDE
3 Potley Lane
Corsham, Wilts
SN13 9RY
01225811057

Project: Extension to 8 Poplar Way Hatch Colerne SN14 8PP

Drawing: Plan & Elevations Proposed.

| Scale | Drawing No |
|---|---|
| 1:50 1:100 | 2554/1 |
| Date: October 23 | Drawn: Chris Hyde |

