
Heat pump location

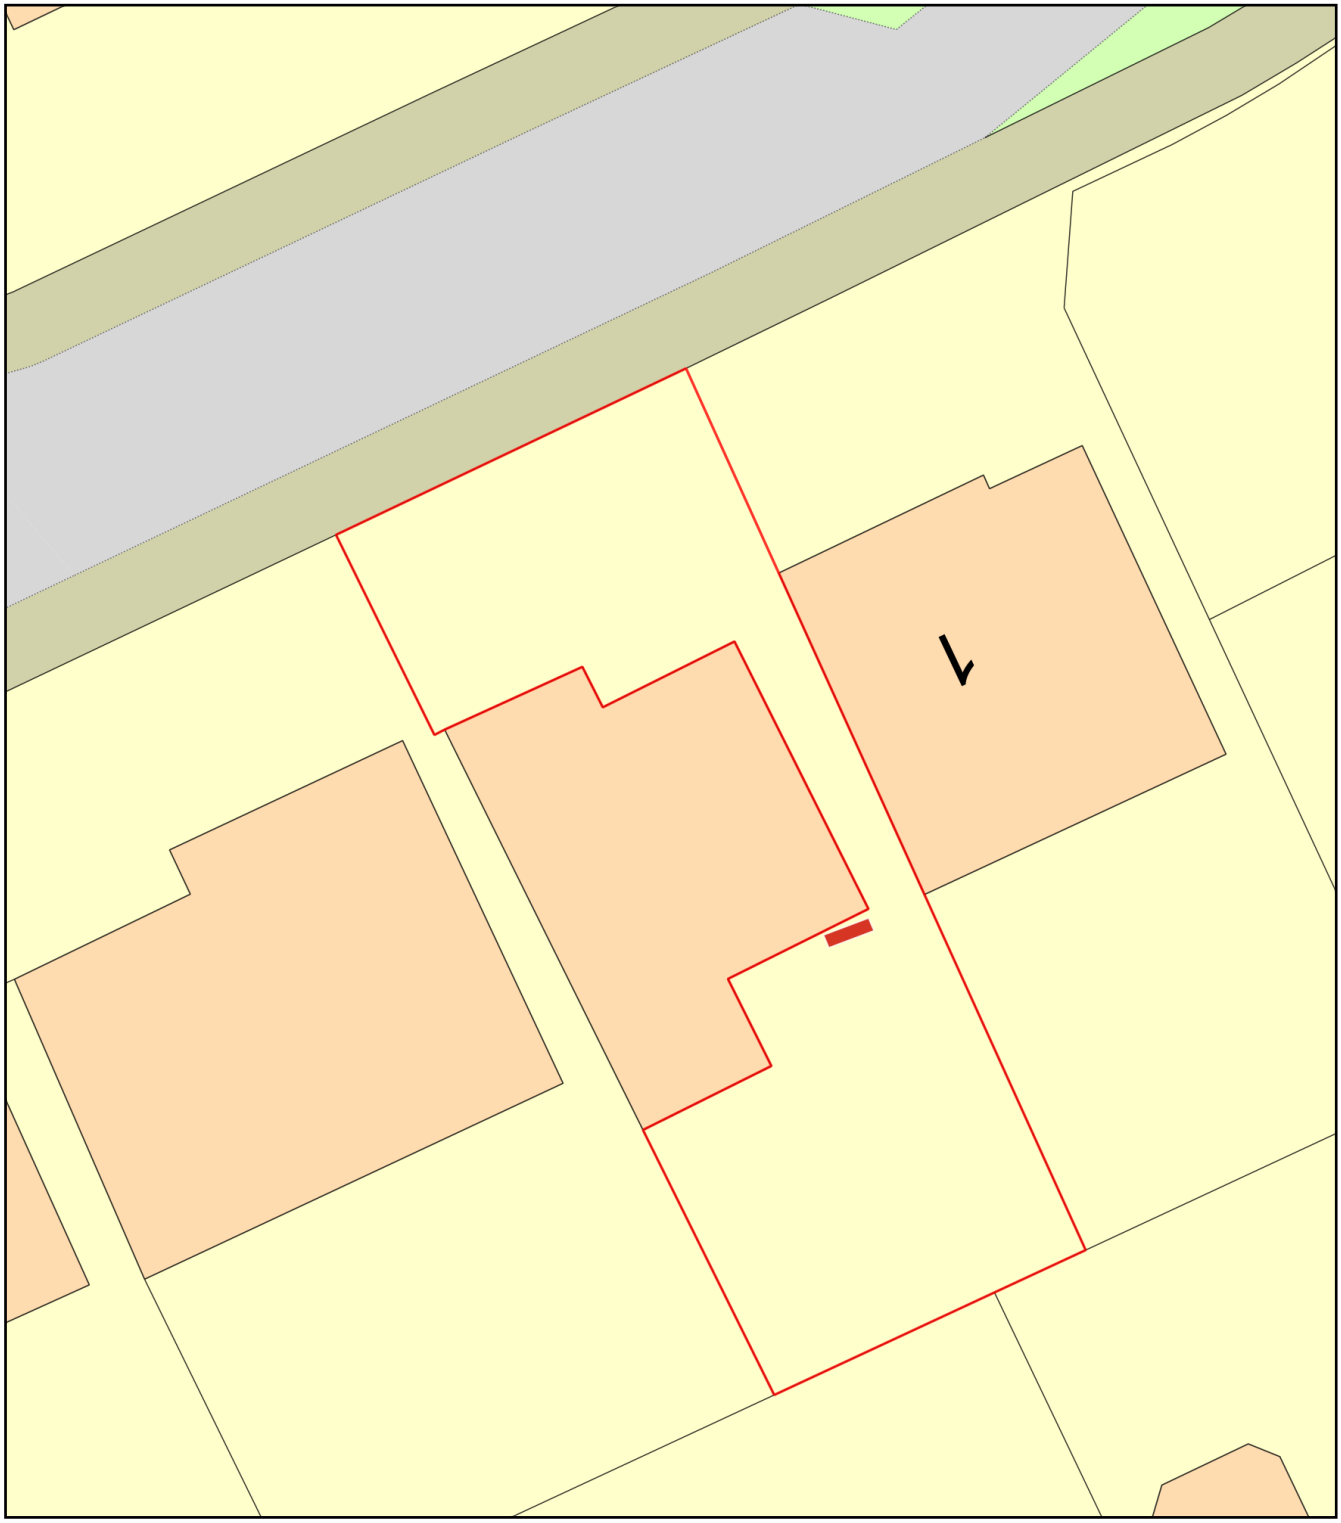

0 10

Metres

N

ReQuestaPlan

Plan Produced for: Nicola Cleary

Date Produced: 18 Oct 2023

Plan Reference Number: TQRQM23291184809674

Scale: 1:200 @ A4

© Crown copyright and database rights 2023 OS 100042766