

SOUTH (front)
EXISTING ELEVATIONS scale 1:100



WEST (side)



NORTH (rear)



EAST (side)

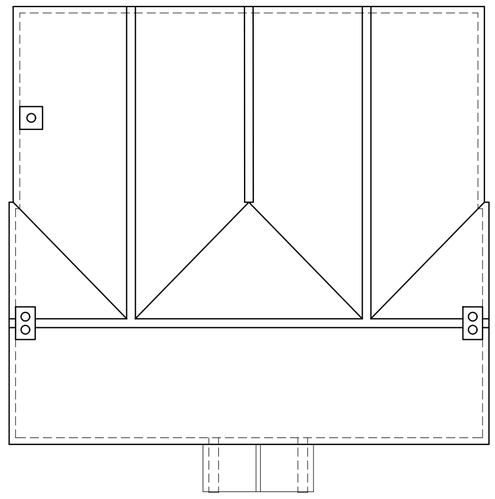

ROOF PLAN scale 1:100

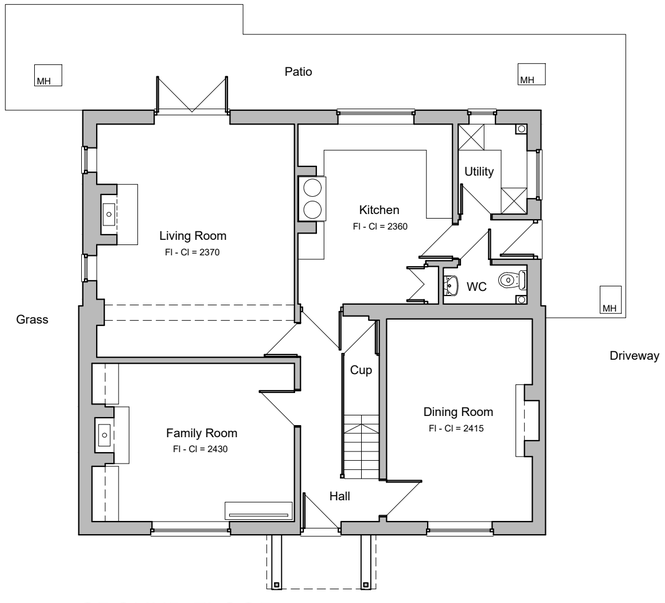

GROUND FLOOR
EXISTING FLOOR PLANS scale 1:100

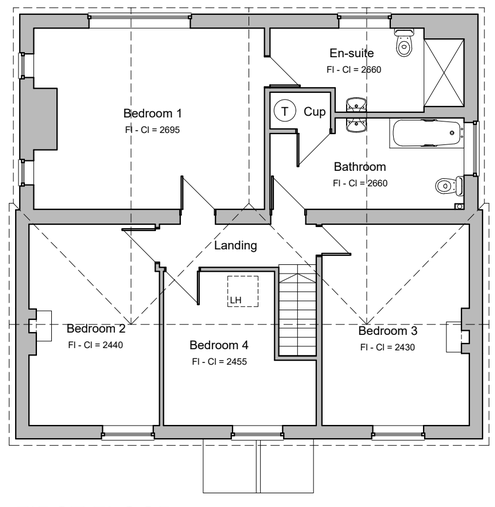

FIRST FLOOR

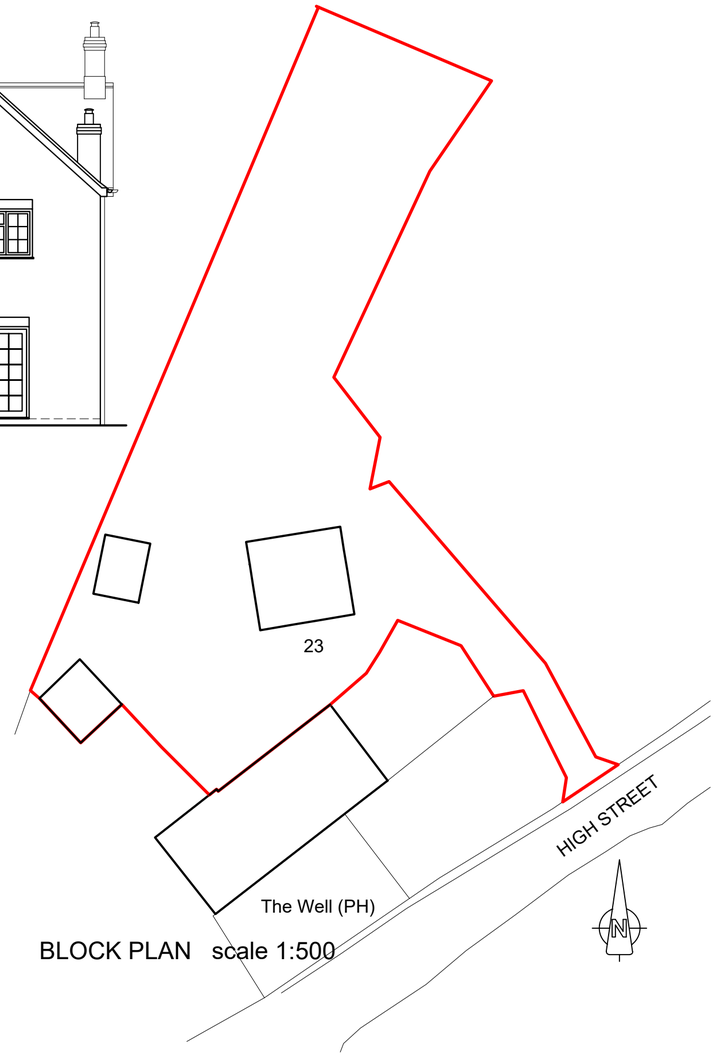

BLOCK PLAN scale 1:500



1:1250 0m 10m 50m 100m
1:500 0m 10m 25m 50m
1:100 0m 1m 5m 10m

© Copyright

www.fmhas.co.uk

project . address
Rear extension and porch
23 Bay Tree House High Street Bulkington SN10 1SL

fmh architectural ltd
architectural design and consultancy

drawing title	scale	sheet size	date	drawing no.	revision
Existing plans and elevations	1:100 1:500 1:1250	A2	October 2023	1258-S01	-