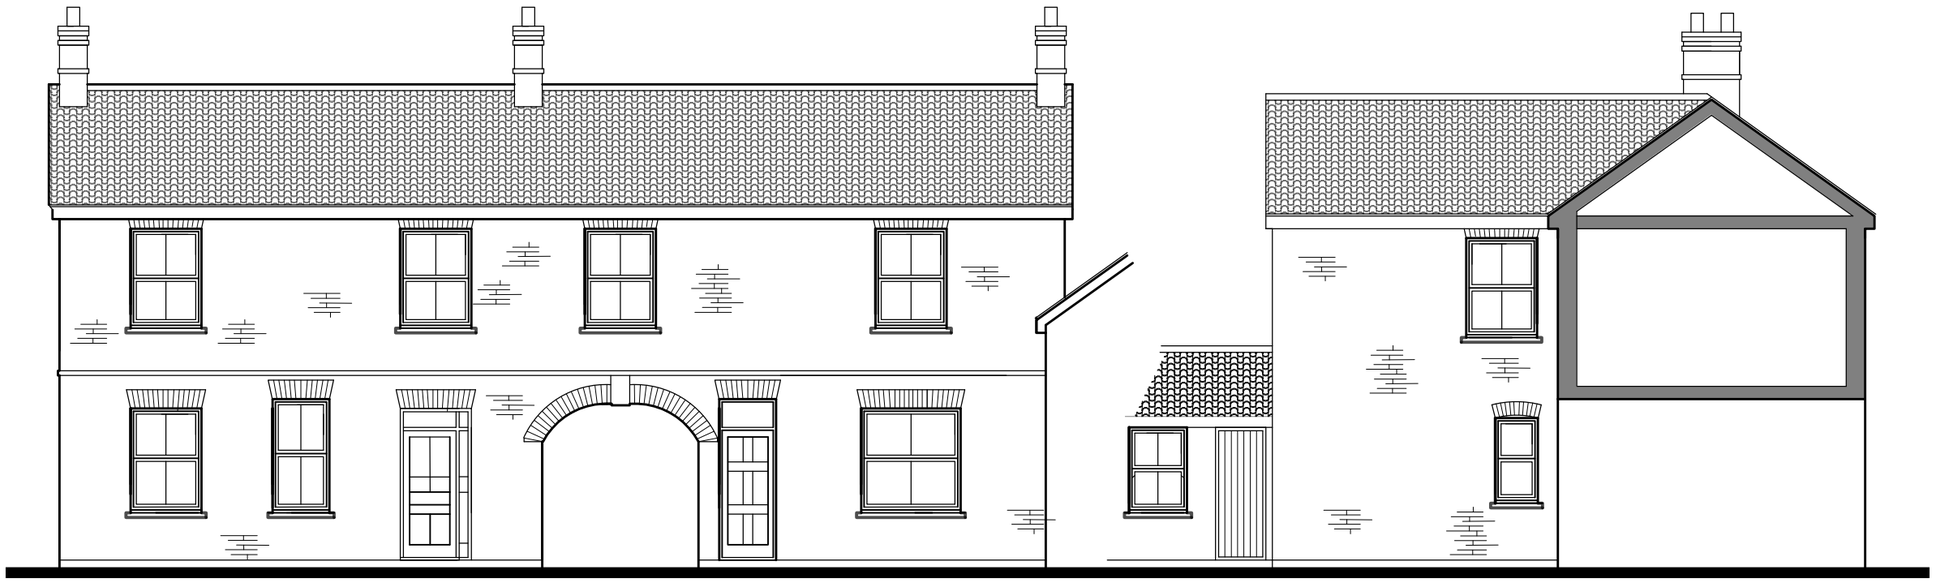

South West Elevation

North West Elevation

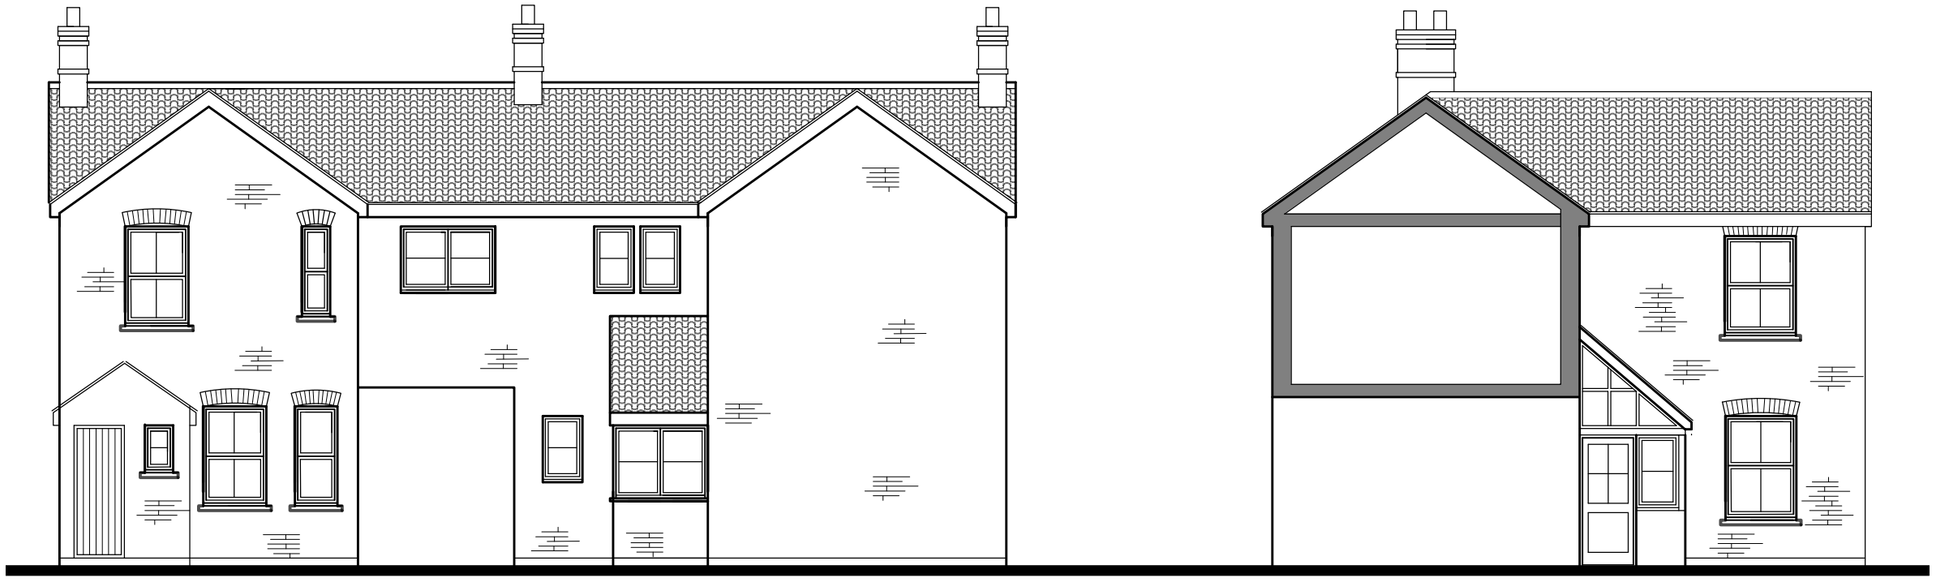

North East Elevation

South East Elevation

Scale
1:100 Metric Scale Bar

0 1 2 3 4 5 6

Note:
This drawing is the copy right of Apex Planning Design and may not be reproduced or amended without permission.

**Client**

Gainsborough Group Construction Ltd

**Job**

Proposed change of use of former Wilton Police Station,
Russell Street,
Wilton, Sailsbury.
SP2 0BG

**Title**

Existing Elevations

**Scale**

1:100@A3

**Date**

October 2023

**Drawn**

Stewart Maxwell BSc. (Hons)

**Drg Number**

APD-06-23-01

Site area 0.0366 Hectares

APEX PLANNING DESIGN

Email: adrian@apexpd.co.uk