

PROPOSED REAR ELEVATION



PROPOSED SIDE ELEVATION

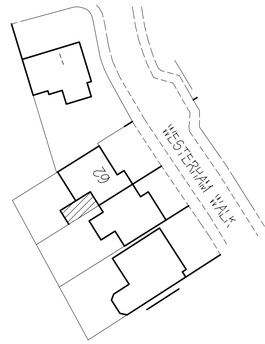

BLOCK PLAN AT
SCALE 1:500

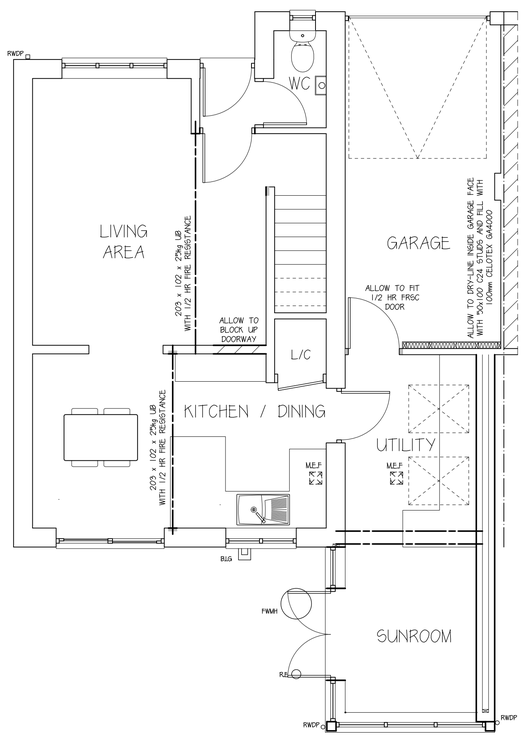

PROPOSED G.FLOOR LAYOUT

ALL FIRST FLOOR DOORS TO BE 1/2 HR FRSC DOORS.

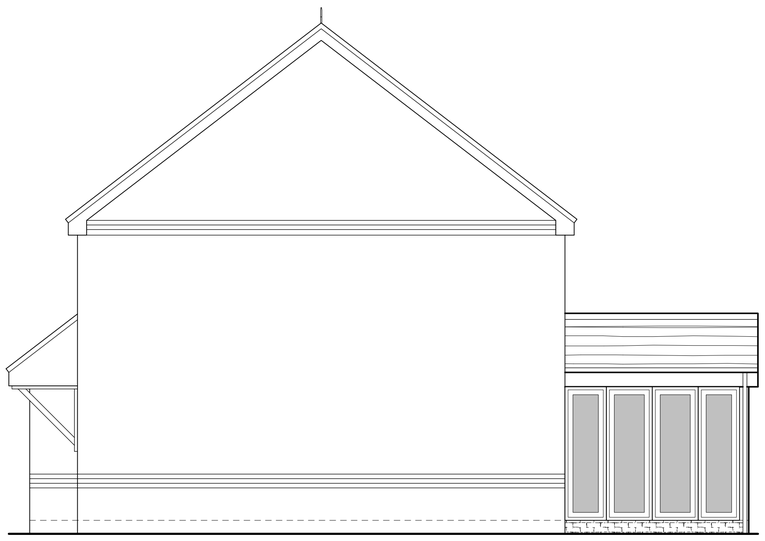

PROPOSED SIDE ELEVATION

NOTES

ALL FIRST FLOOR DOORS TO BE 1/2 HR FRSC DOORS.

Rev.	Date	Description	By	Chk	App

Client/Project
MR A BROOKING &
MISS TERESA LODGE

Drawing Title
PROPOSAL AT 62
WESTERHAM WALK, CALNE
SN11 8LS

Designed	Drawn	Date	Scale
SK	KK	20 OCT 23	1:50, 1:500
CAD Reference			Size A1

Stephen Kingshott MCABE
Katie Kingshott ACABE

Stephen Kingshott Building Consultancy Ltd
54 Springdale Ave
Broadstone, Poole
Dorset BH18 9EX
Tel. 07973538931

DRAWING NUMBER 0121/23 B
REVISION

0 1 2 3 4 5m
SCALE BAR 1:50

0 2 4 6 8 10m
SCALE BAR 1:100

0 10 20 30 40 50m
SCALE BAR 1:500

cabe
chartered association of building engineers