RAPTOR HOUSE, NETHERHAMPTON, SALISBURY, SP2 8PU
Supplied by: www.ukmapcentre.com
Serial No: 253181
Centre Coordinates:411160,129664
Production Date: 21/11/2022 16:02:36

Parking Plan Plan - APG/03 A

North

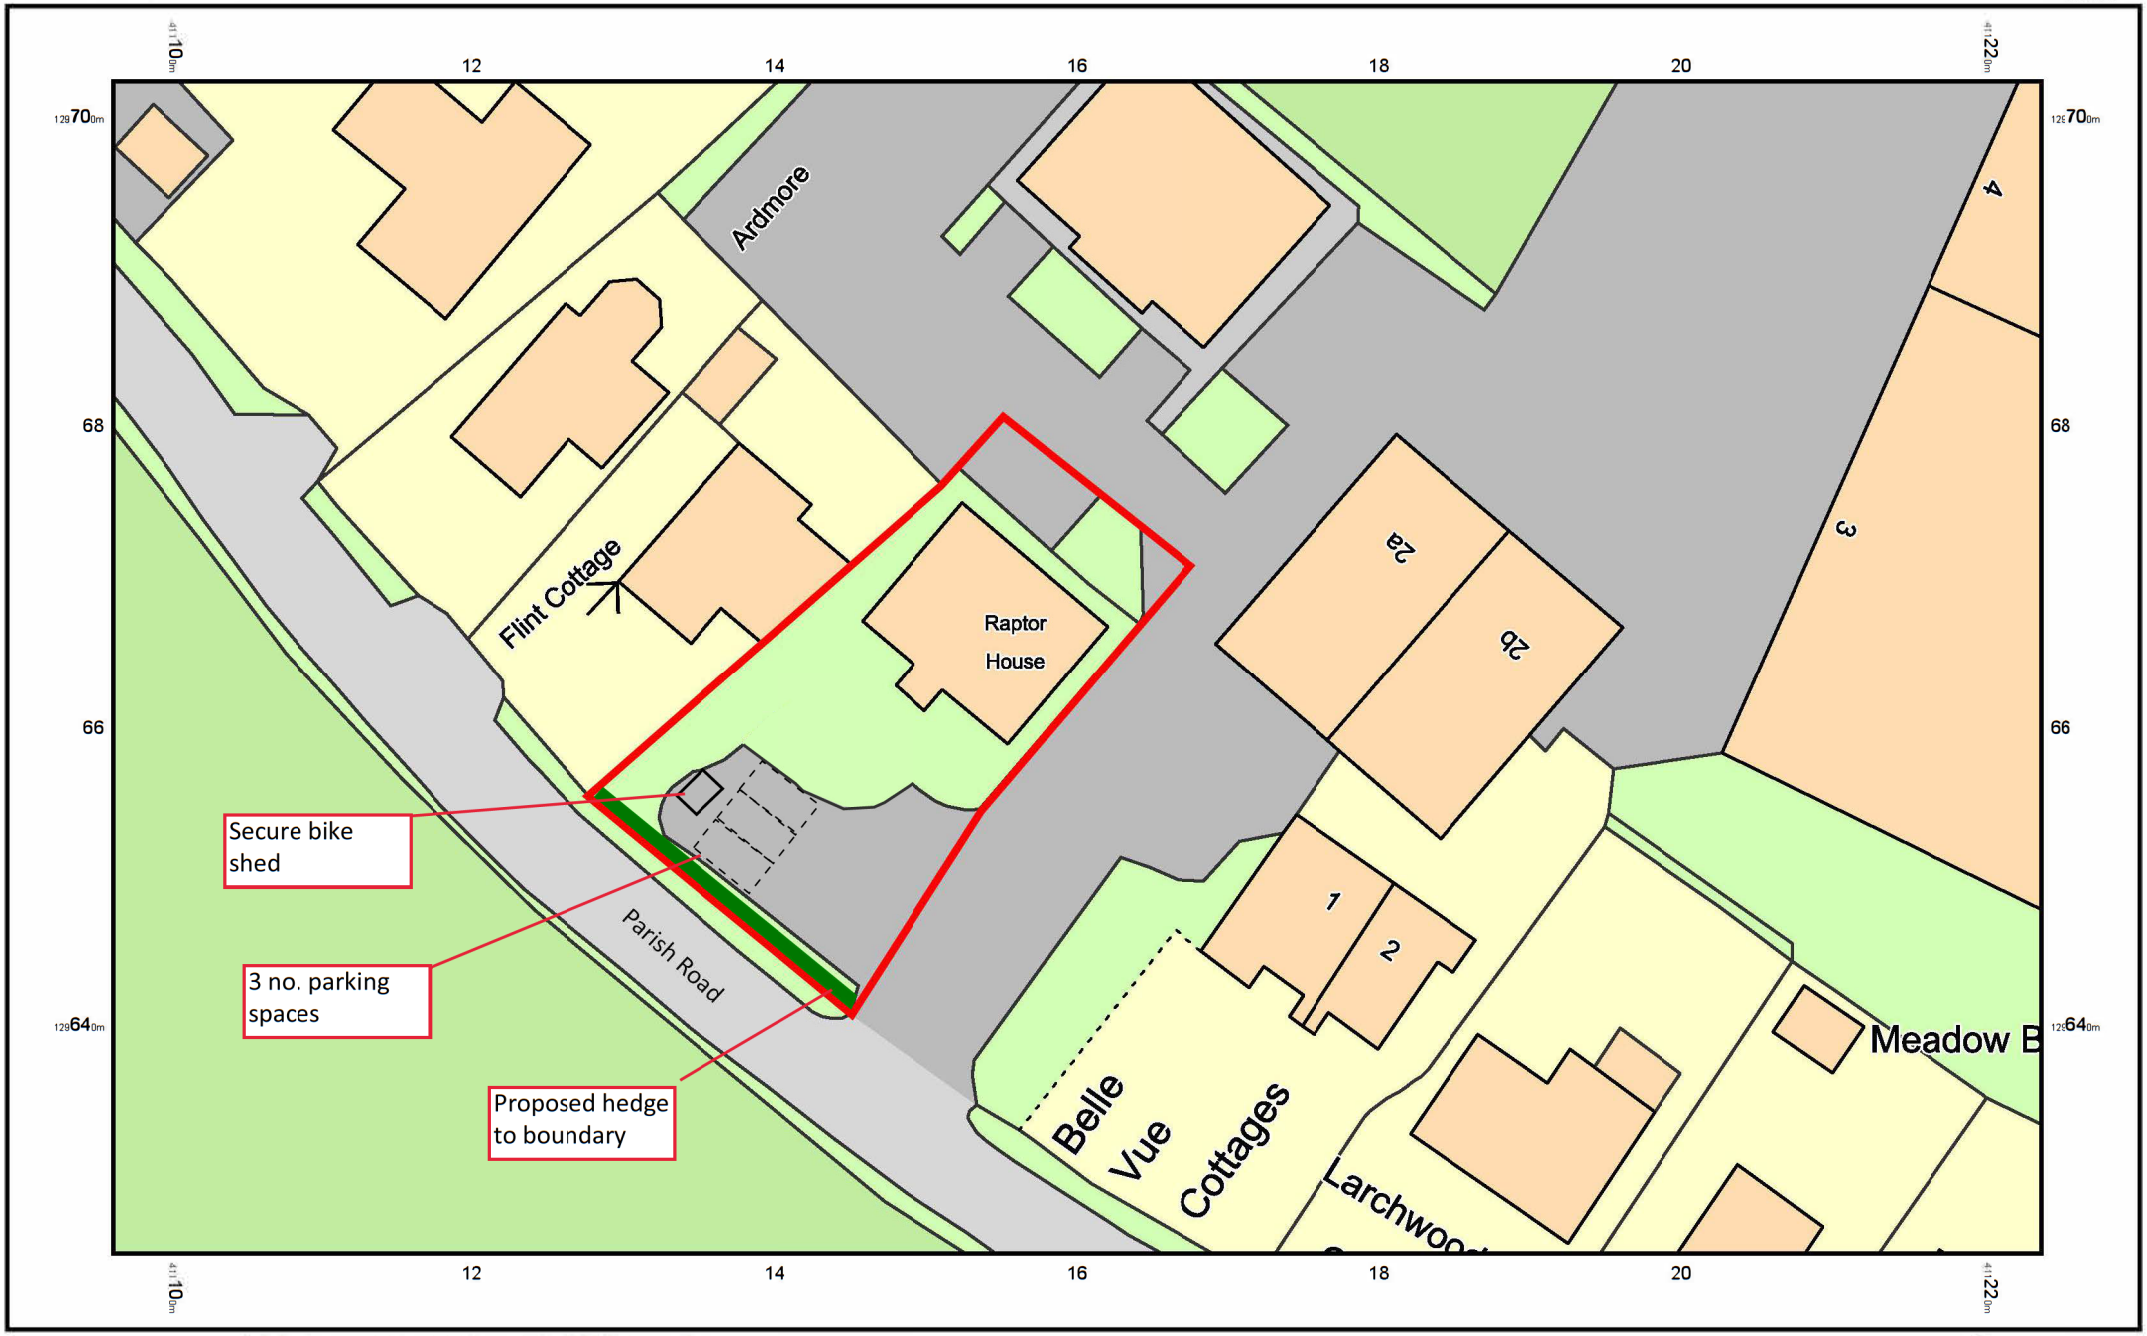

UK MAP CENTRE .com

© Crown copyright and database rights 2022 Ordnance Survey 100048957. The representation of road, track or path is no evidence of a boundary or right of way. The representation of features as lines is no evidence of a property boundary.

0m 1cm = 5m 25m

Scale 1:500

Ordnance Survey Licensed Data