GROUND FLOOR PLAN

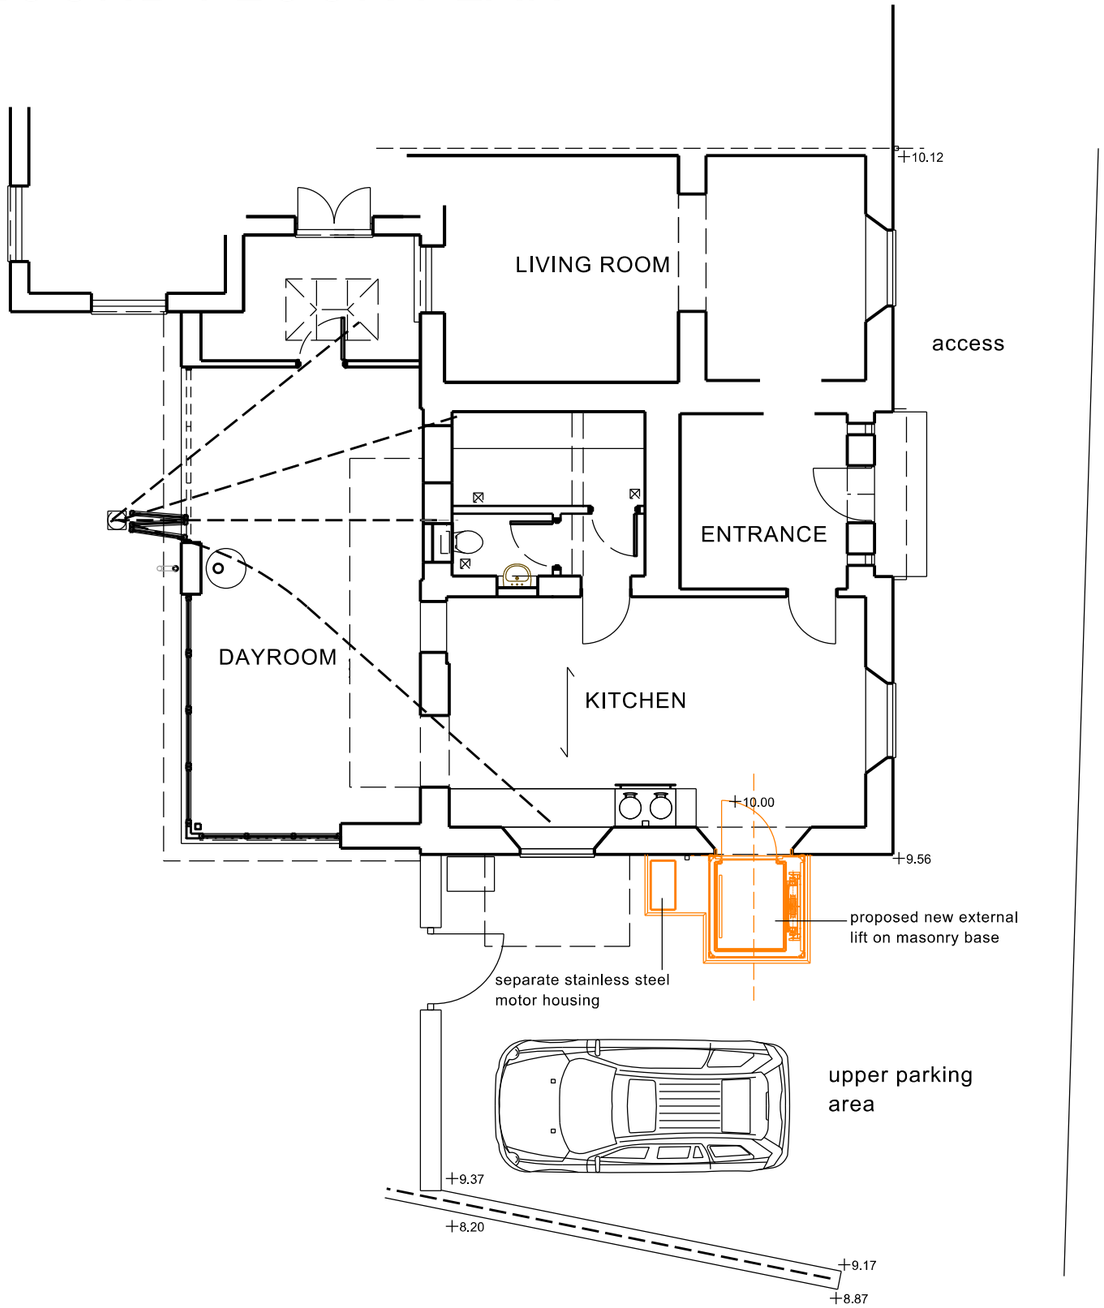

FIRST FLOOR PLAN

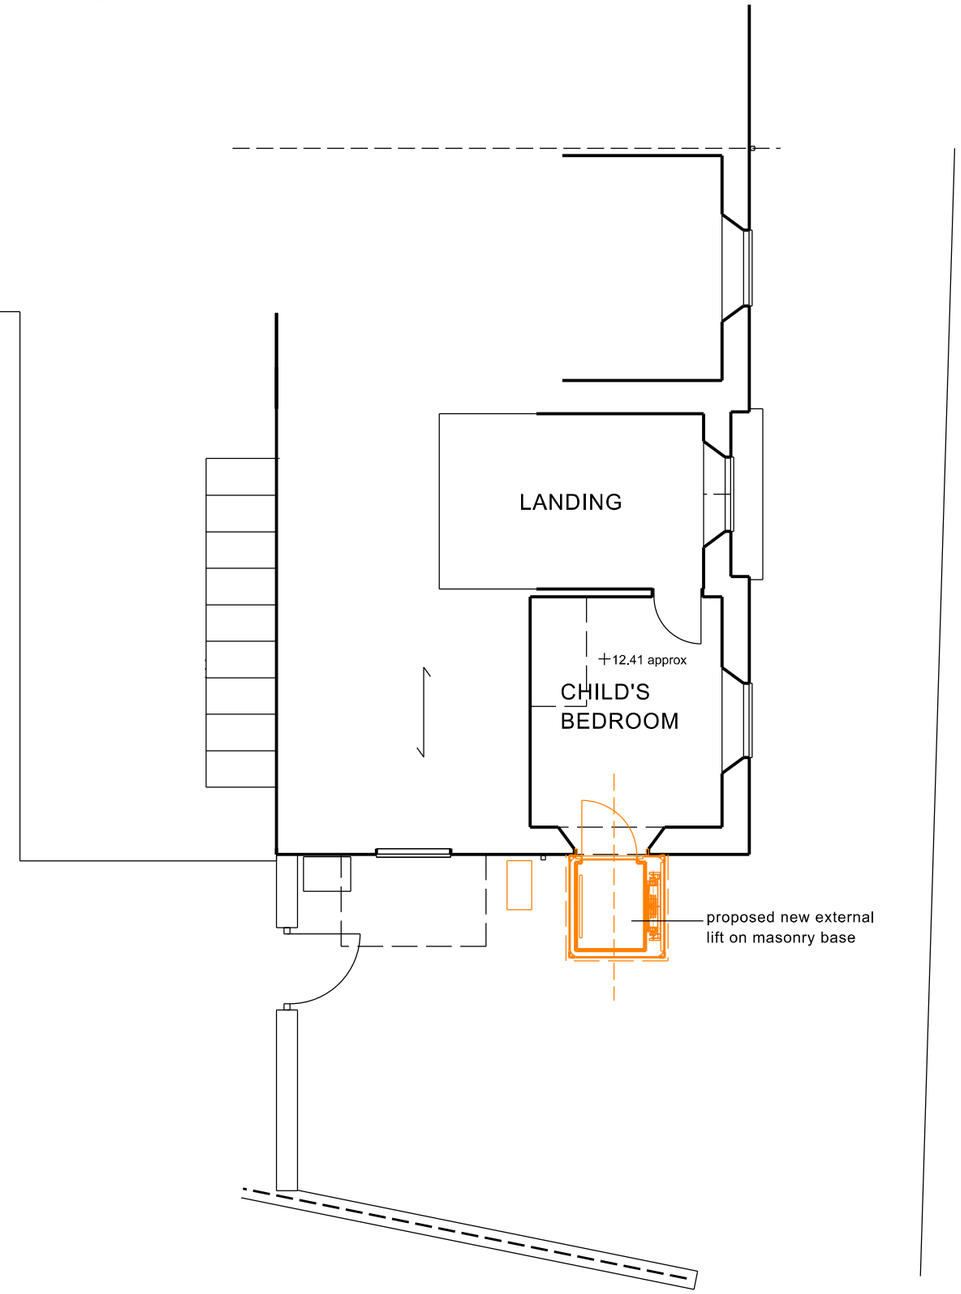

0 1 2 3 4 5 10m

Scale 1:100

NICK MATTHEWS Surveying Chartered Building Surveyor

RICS

Wessex Court Ashely Avenue Upper Bristol Road Bath BA1 3DS
07769 704733 contact@nickmatthewssurveying.co.uk www.nickmatthewssurveying.co.uk

Rev Date Details

30 BREMHILL CALNE SN11 9LD
External lift for Kit and Chloe Hawkins
Proposed floor plans
date Oct 2023 scale 1:100 drawn NM checked NM status planning

2333 P/01

©