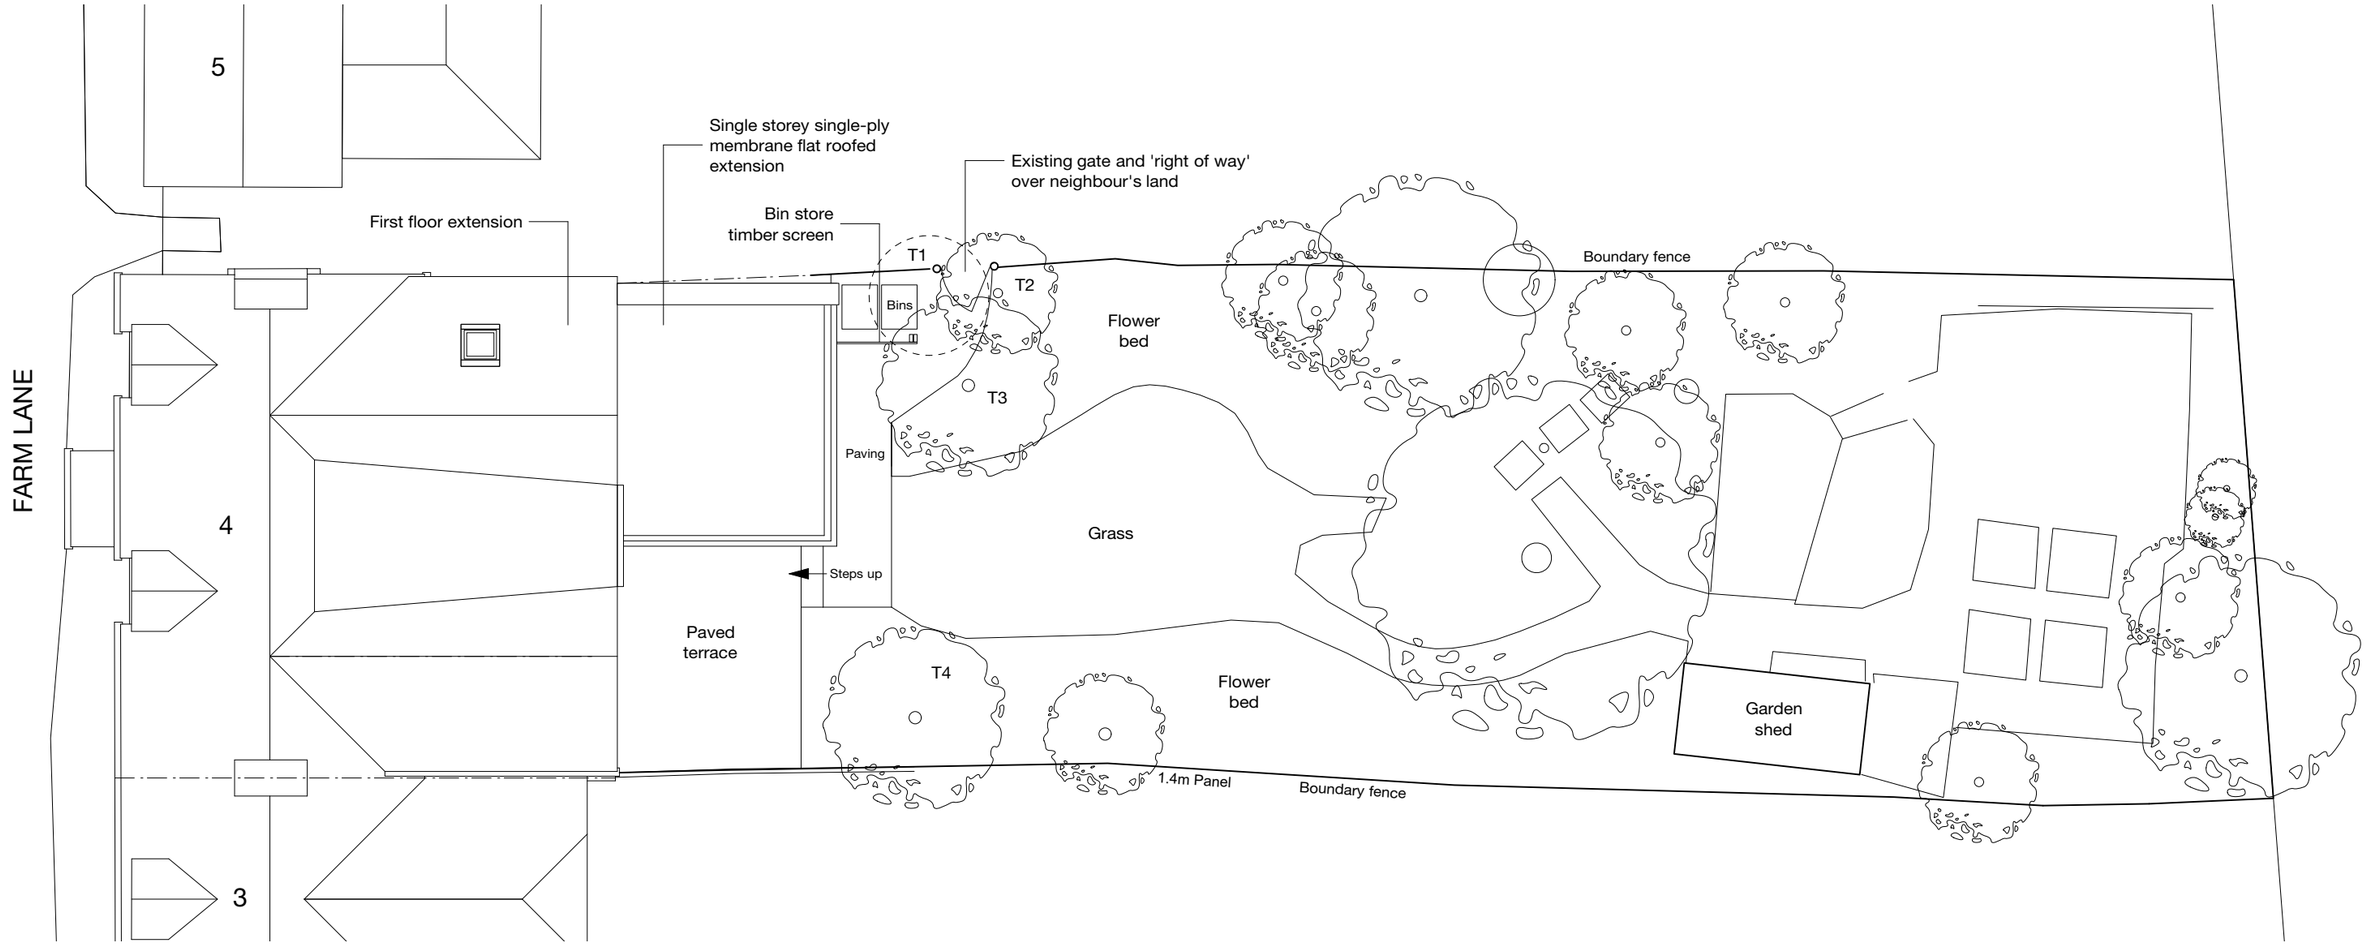

0 5 10 M

N

milton architects

Milton Architects Ltd
Old Stables Court The Parade
Marlborough Wiltshire SN8 1NE

Telephone 01672 514354
Email mail@miltonarchitects.co.uk

Project : 4 Farm Lane
Great Bedwyn
Extensions and alterations

Contents: Proposed site/ roof plan

Date : October 2023

Scale : 1:100

Size : ISO A3

Drawing : **2306 / 03_006**