DO NOT SCALE FROM THIS DRAWING ALL DIMENSIONS TO BE CHECKED ON SITE PRIOR TO COMMENCEMENT. ANY DISCREPANCIES TO BE REPORTED IMMEDIATELY TO THE ARCHITECT.

0 2 4 6 8 10

Metres 1:100

0 4 8 12 16 20

Metres 1:200

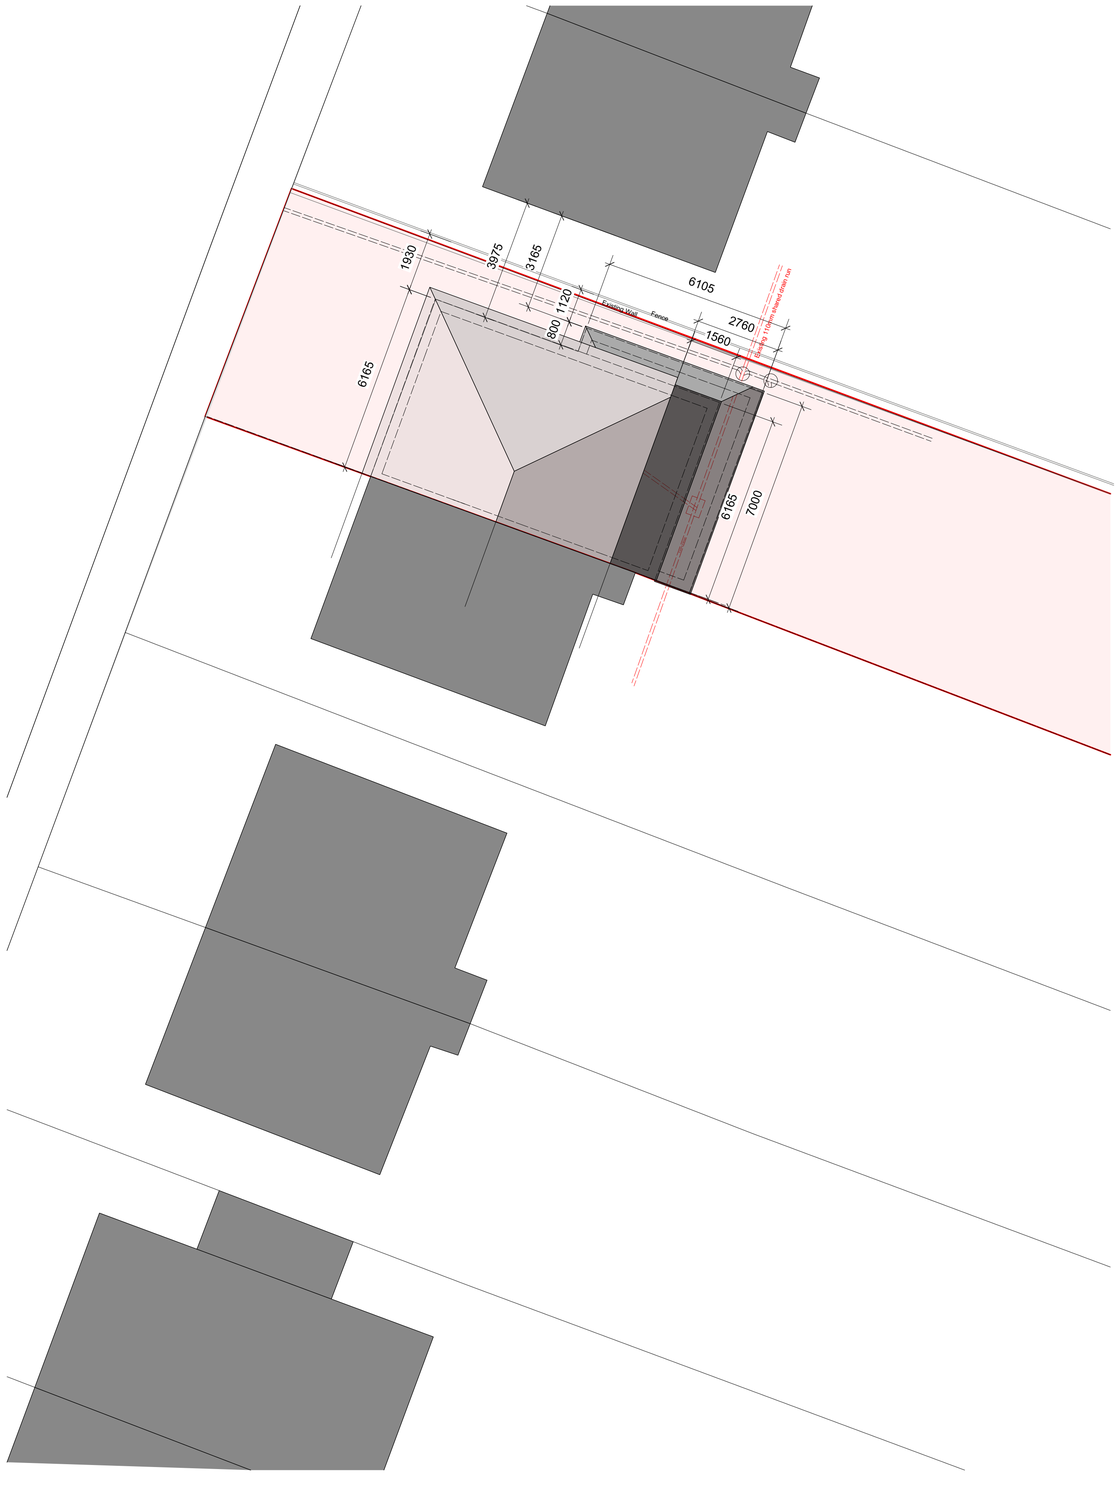

PLN 01 Proposed Block Plan 1:100

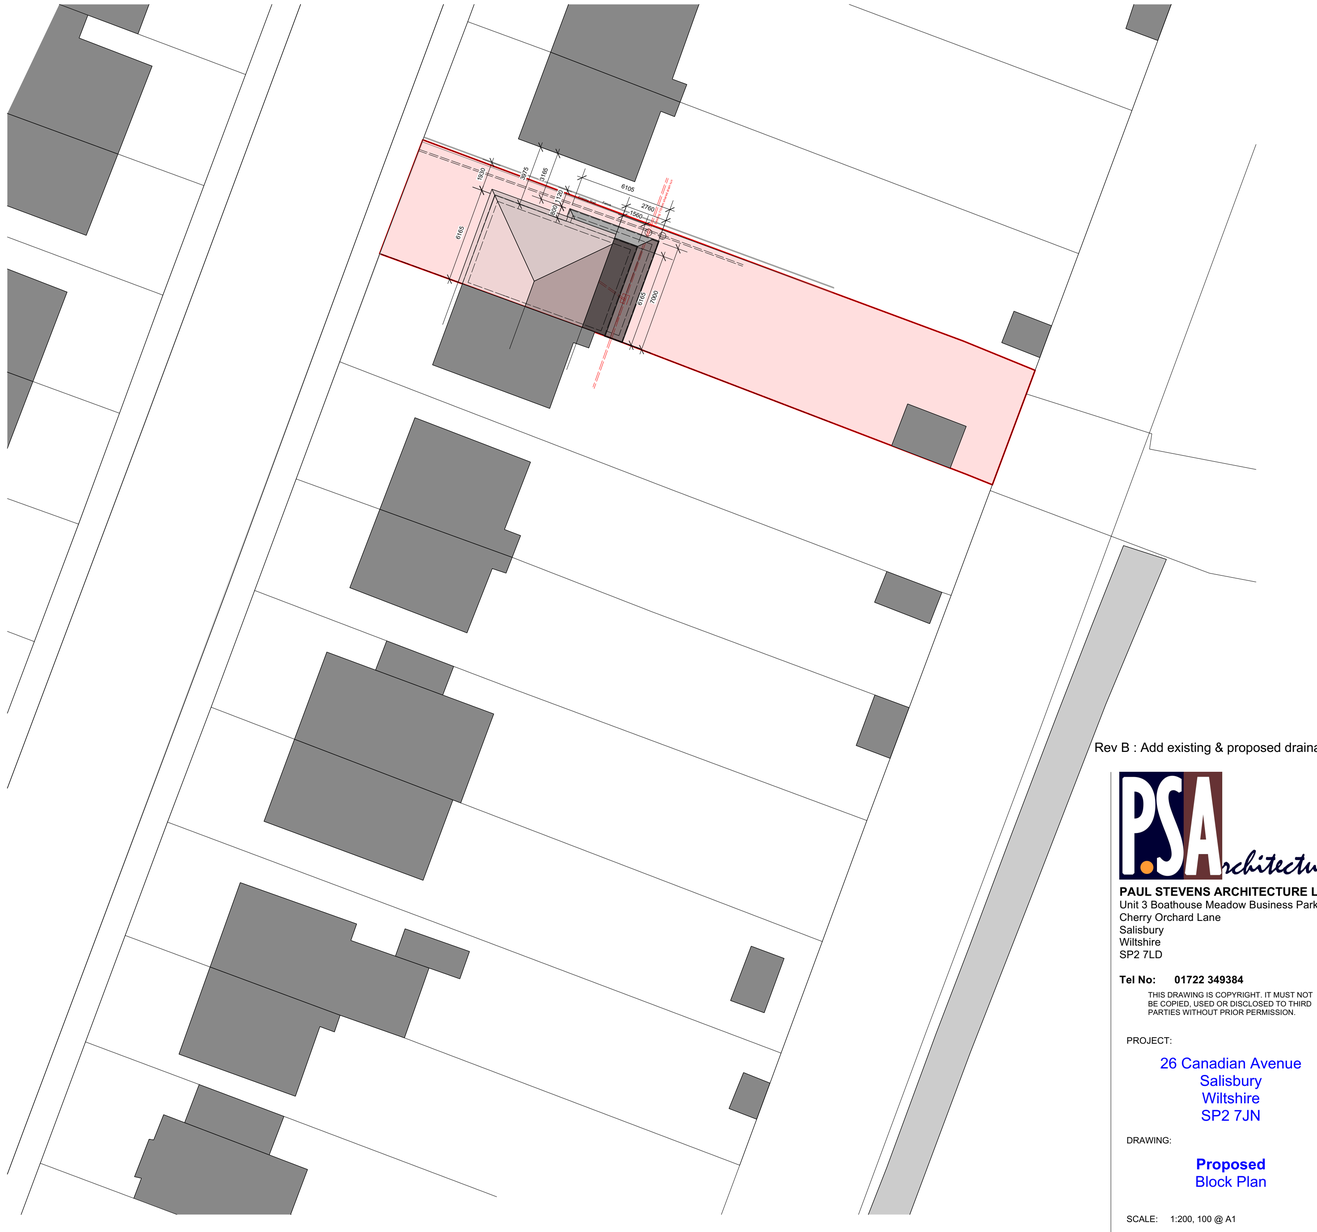

PLN 02 Proposed Block Plan 1:200

Rev B : Add existing & proposed drainage

PAUL STEVENS ARCHITECTURE LTD
Unit 3 Boathouse Meadow Business Park
Cherry Orchard Lane
Salisbury
Wiltshire
SP2 7LD

Tel No: 01722 349384

THIS DRAWING IS COPYRIGHT. IT MUST NOT BE COPIED, USED OR DISCLOSED TO THIRD PARTIES WITHOUT PRIOR PERMISSION.

PROJECT:

26 Canadian Avenue
Salisbury
Wiltshire
SP2 7JN

DRAWING:

Proposed
Block Plan

SCALE: 1:200, 100 @ A1

DATE: 10 2023

DESIGN: ☐ PLANNING: ☒ BLDG REGS: ☐

TENDER: ☐ CONSTRUCTION: ☐

DRAWN: DJH & CEB DATE: 31/10/2023

CHECKED: DATE:

JOB No: 1060

DWG No: 08 REV: -

CURRENT: ☐

SUPERSEDED: ☐