Ordnance Survey (c) Crown Copyright 2023. All rights reserved. Licence number 100022432

Block Plan - Scale 1:250

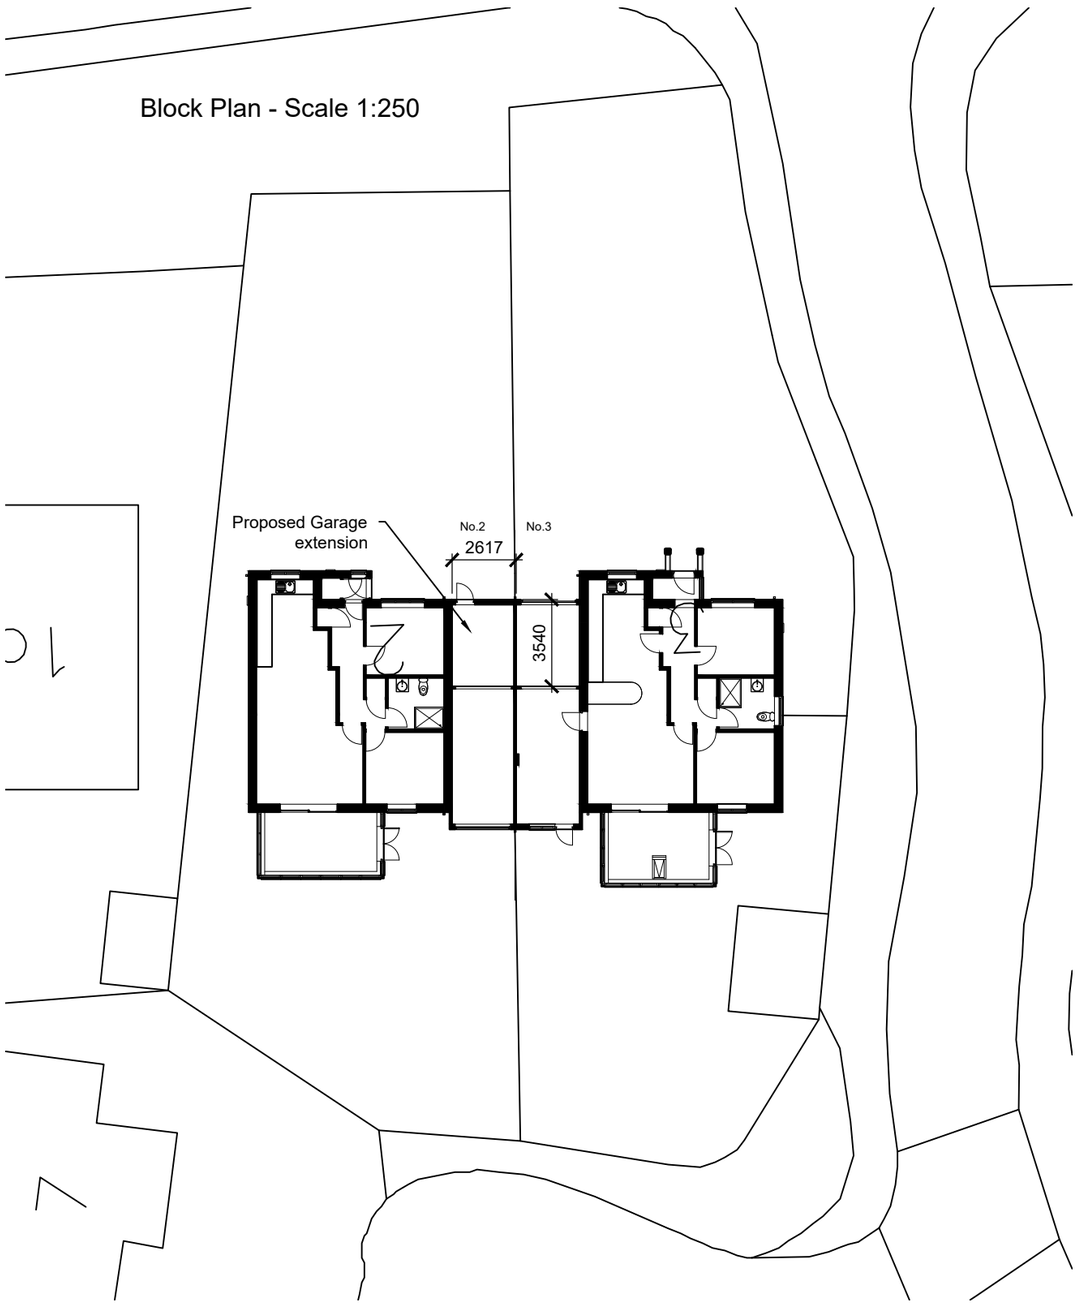

0m 5m 10m

Location Plan - Scale 1:500

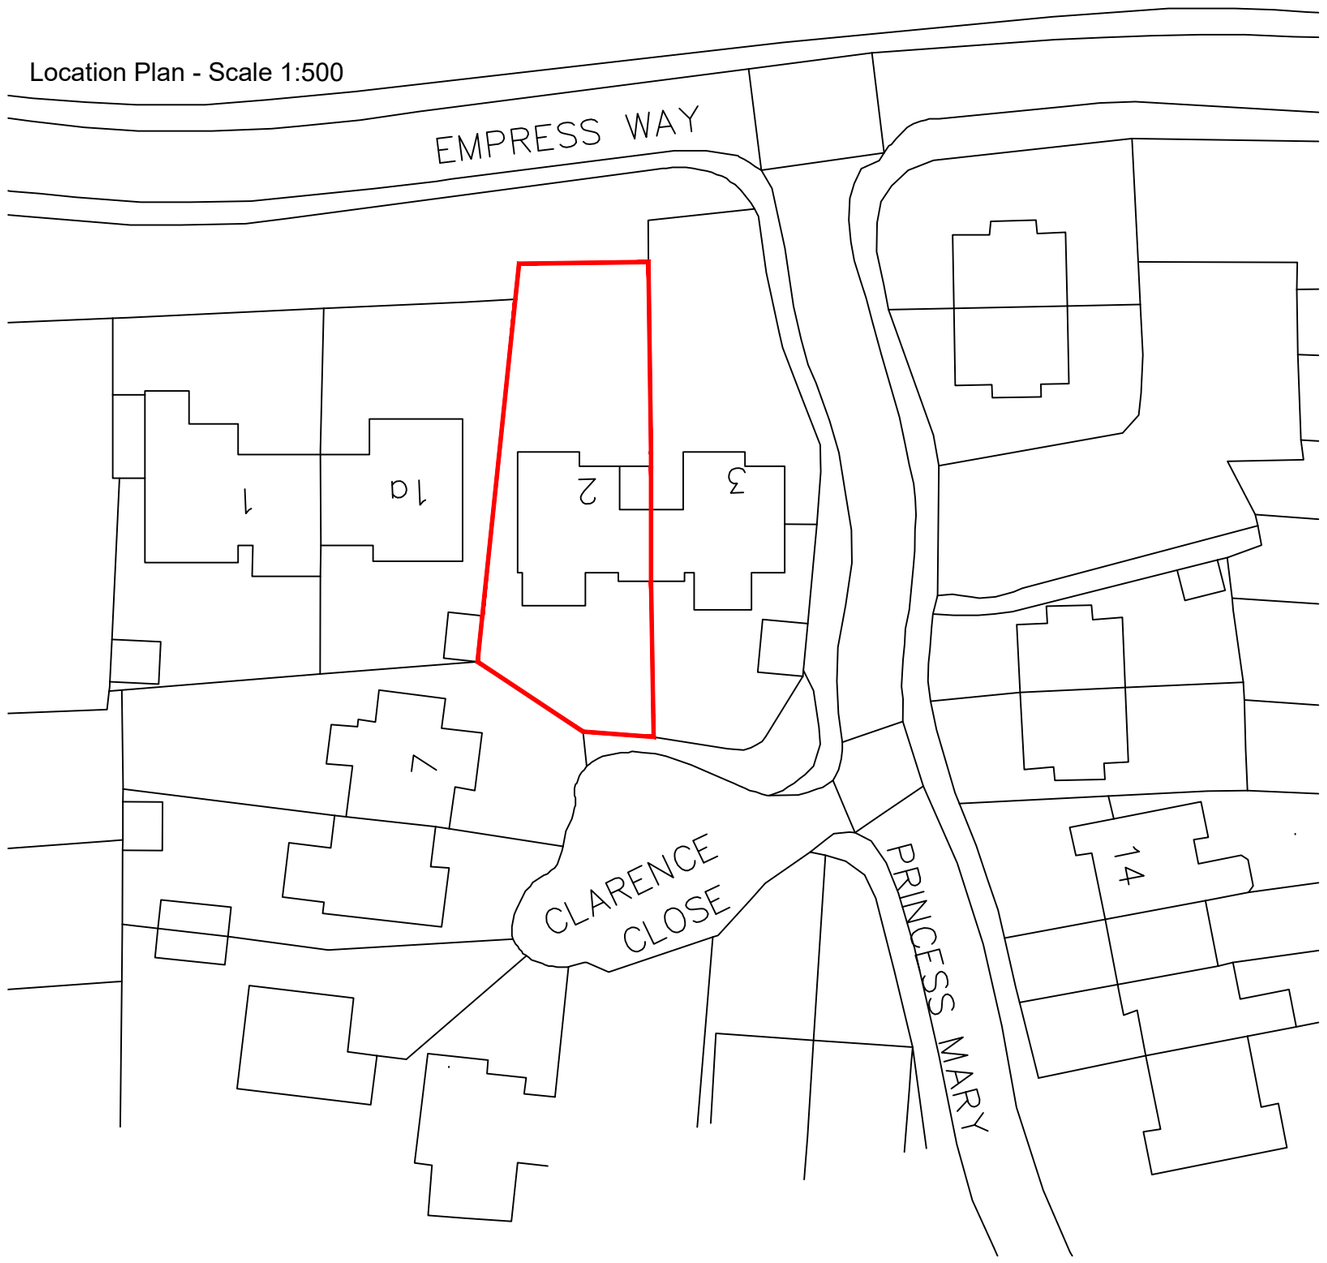

0m 10m 50m

N
W
E
S

Rev No.	Revision Note.	Date	Drawn	Checked

NUMBER - REV - CLIENT - PROJECT
04480-00 - A - Colin Cook - 2 Empress Way

TITLE
Location & Block Plan

DATE	SHEET	SCALE
25.10.23	01	1:500 & 250
DRN BY: AW	CHK BY: AW	PAPER SIZE: A3

BOURNE VALLEY ASSOCIATES
ANDOVER LANE FARM
FABERSTOWN
ANDOVER
HAMPSHIRE
SP11 9PE
Tel: 01264 850159
Email: info@bournevalley.co.uk