



FRONT ELEVATION

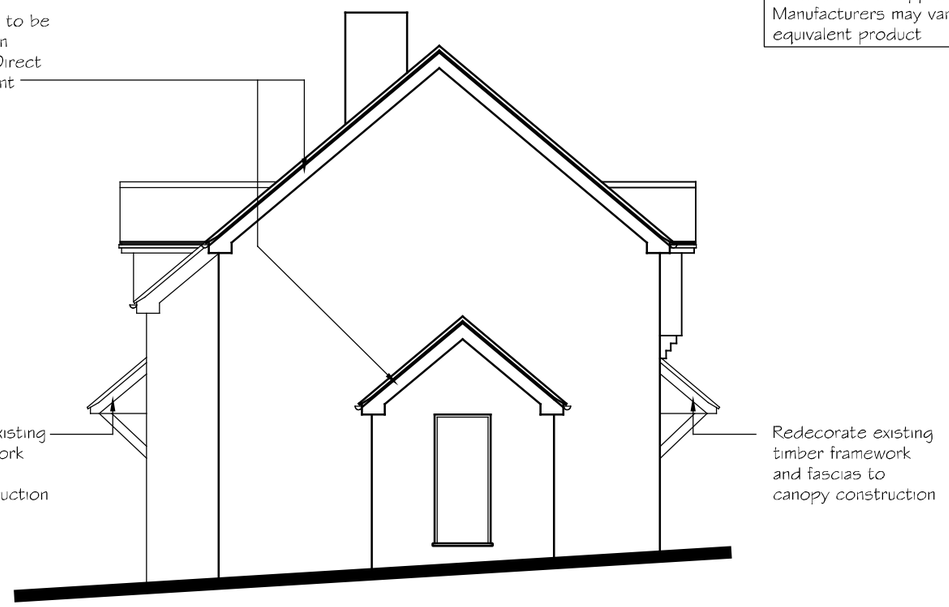


SIDE ELEVATION

All areas of works described in the schedule of works and finishes schedule to be applied as stated Manufacturers may vary for equivalent product

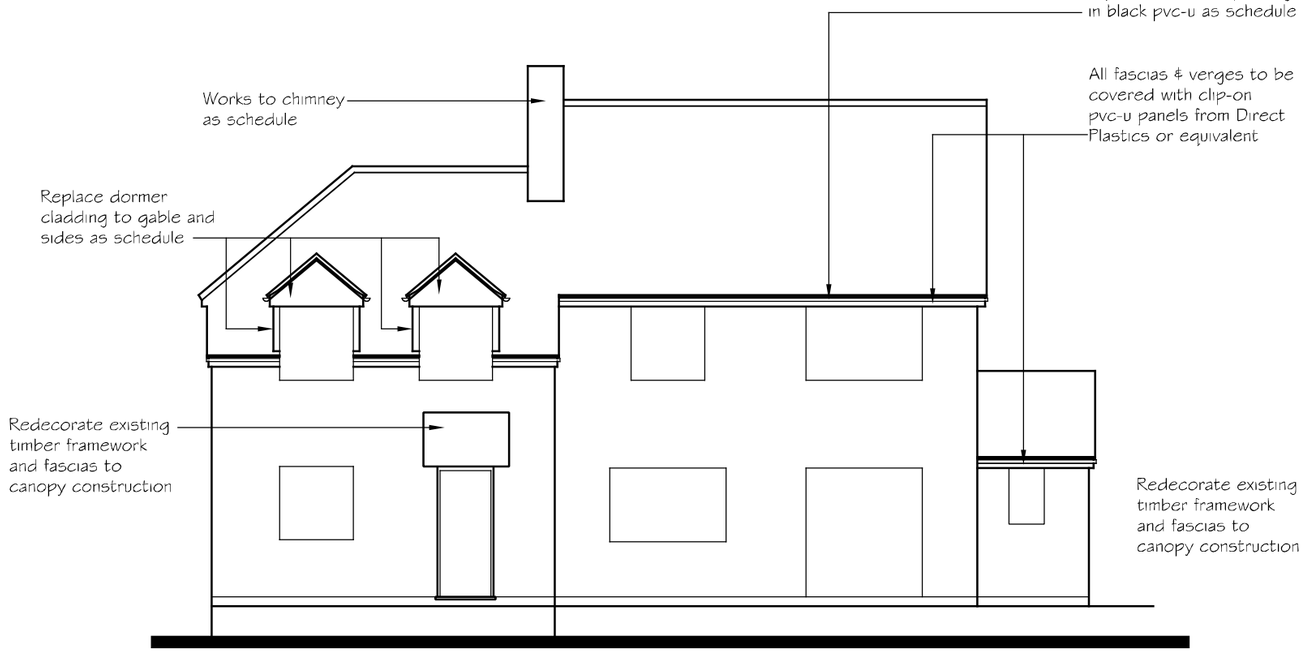

REAR ELEVATION

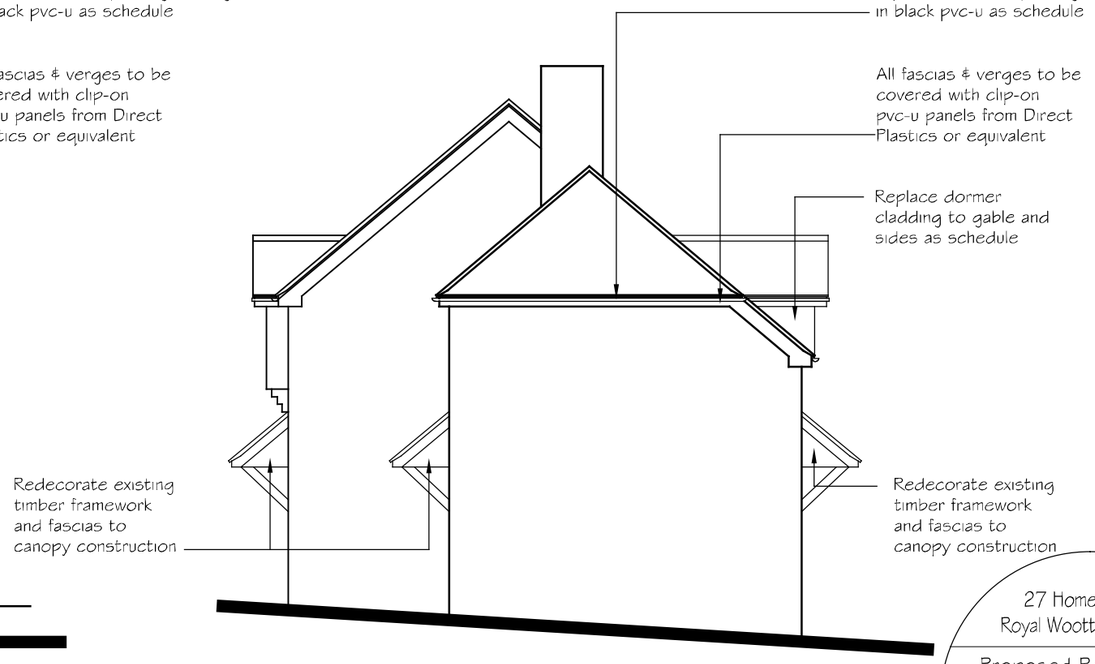

SIDE ELEVATION

A3
Original

0 1 2 3 4m
Scale 1:100

27 Home Ground
Royal Wootton Bassett

Proposed Repair Works
Elevations

Architectural Services
[redacted]

Drawing No.
231517/02

Scale: 1:100
Date: Oct 2023

© Copyright