
Ordnance Survey (c) Crown Copyright 2023
All rights reserved. Licence number 100035207

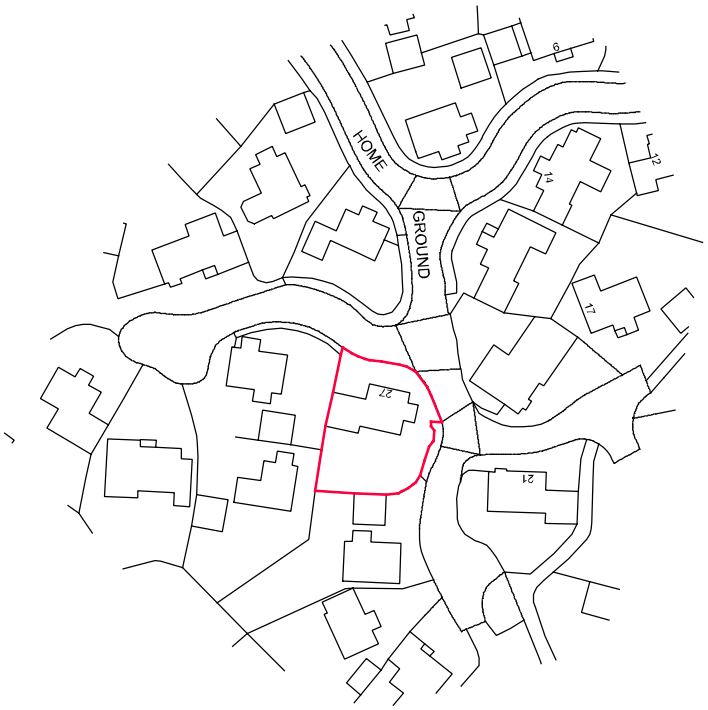

A4
Original

0 10 20 30 40m
Scale 1:1250

27 Home Ground
Royal Wootton Bassett

Proposed Repair Works
Location Plan

[redacted]

Drawing No.
231517/01

Scale: 1:1250
Date: Sept 2023

© Copyright