Rev	Drn	Date	Description
-	-	-	-

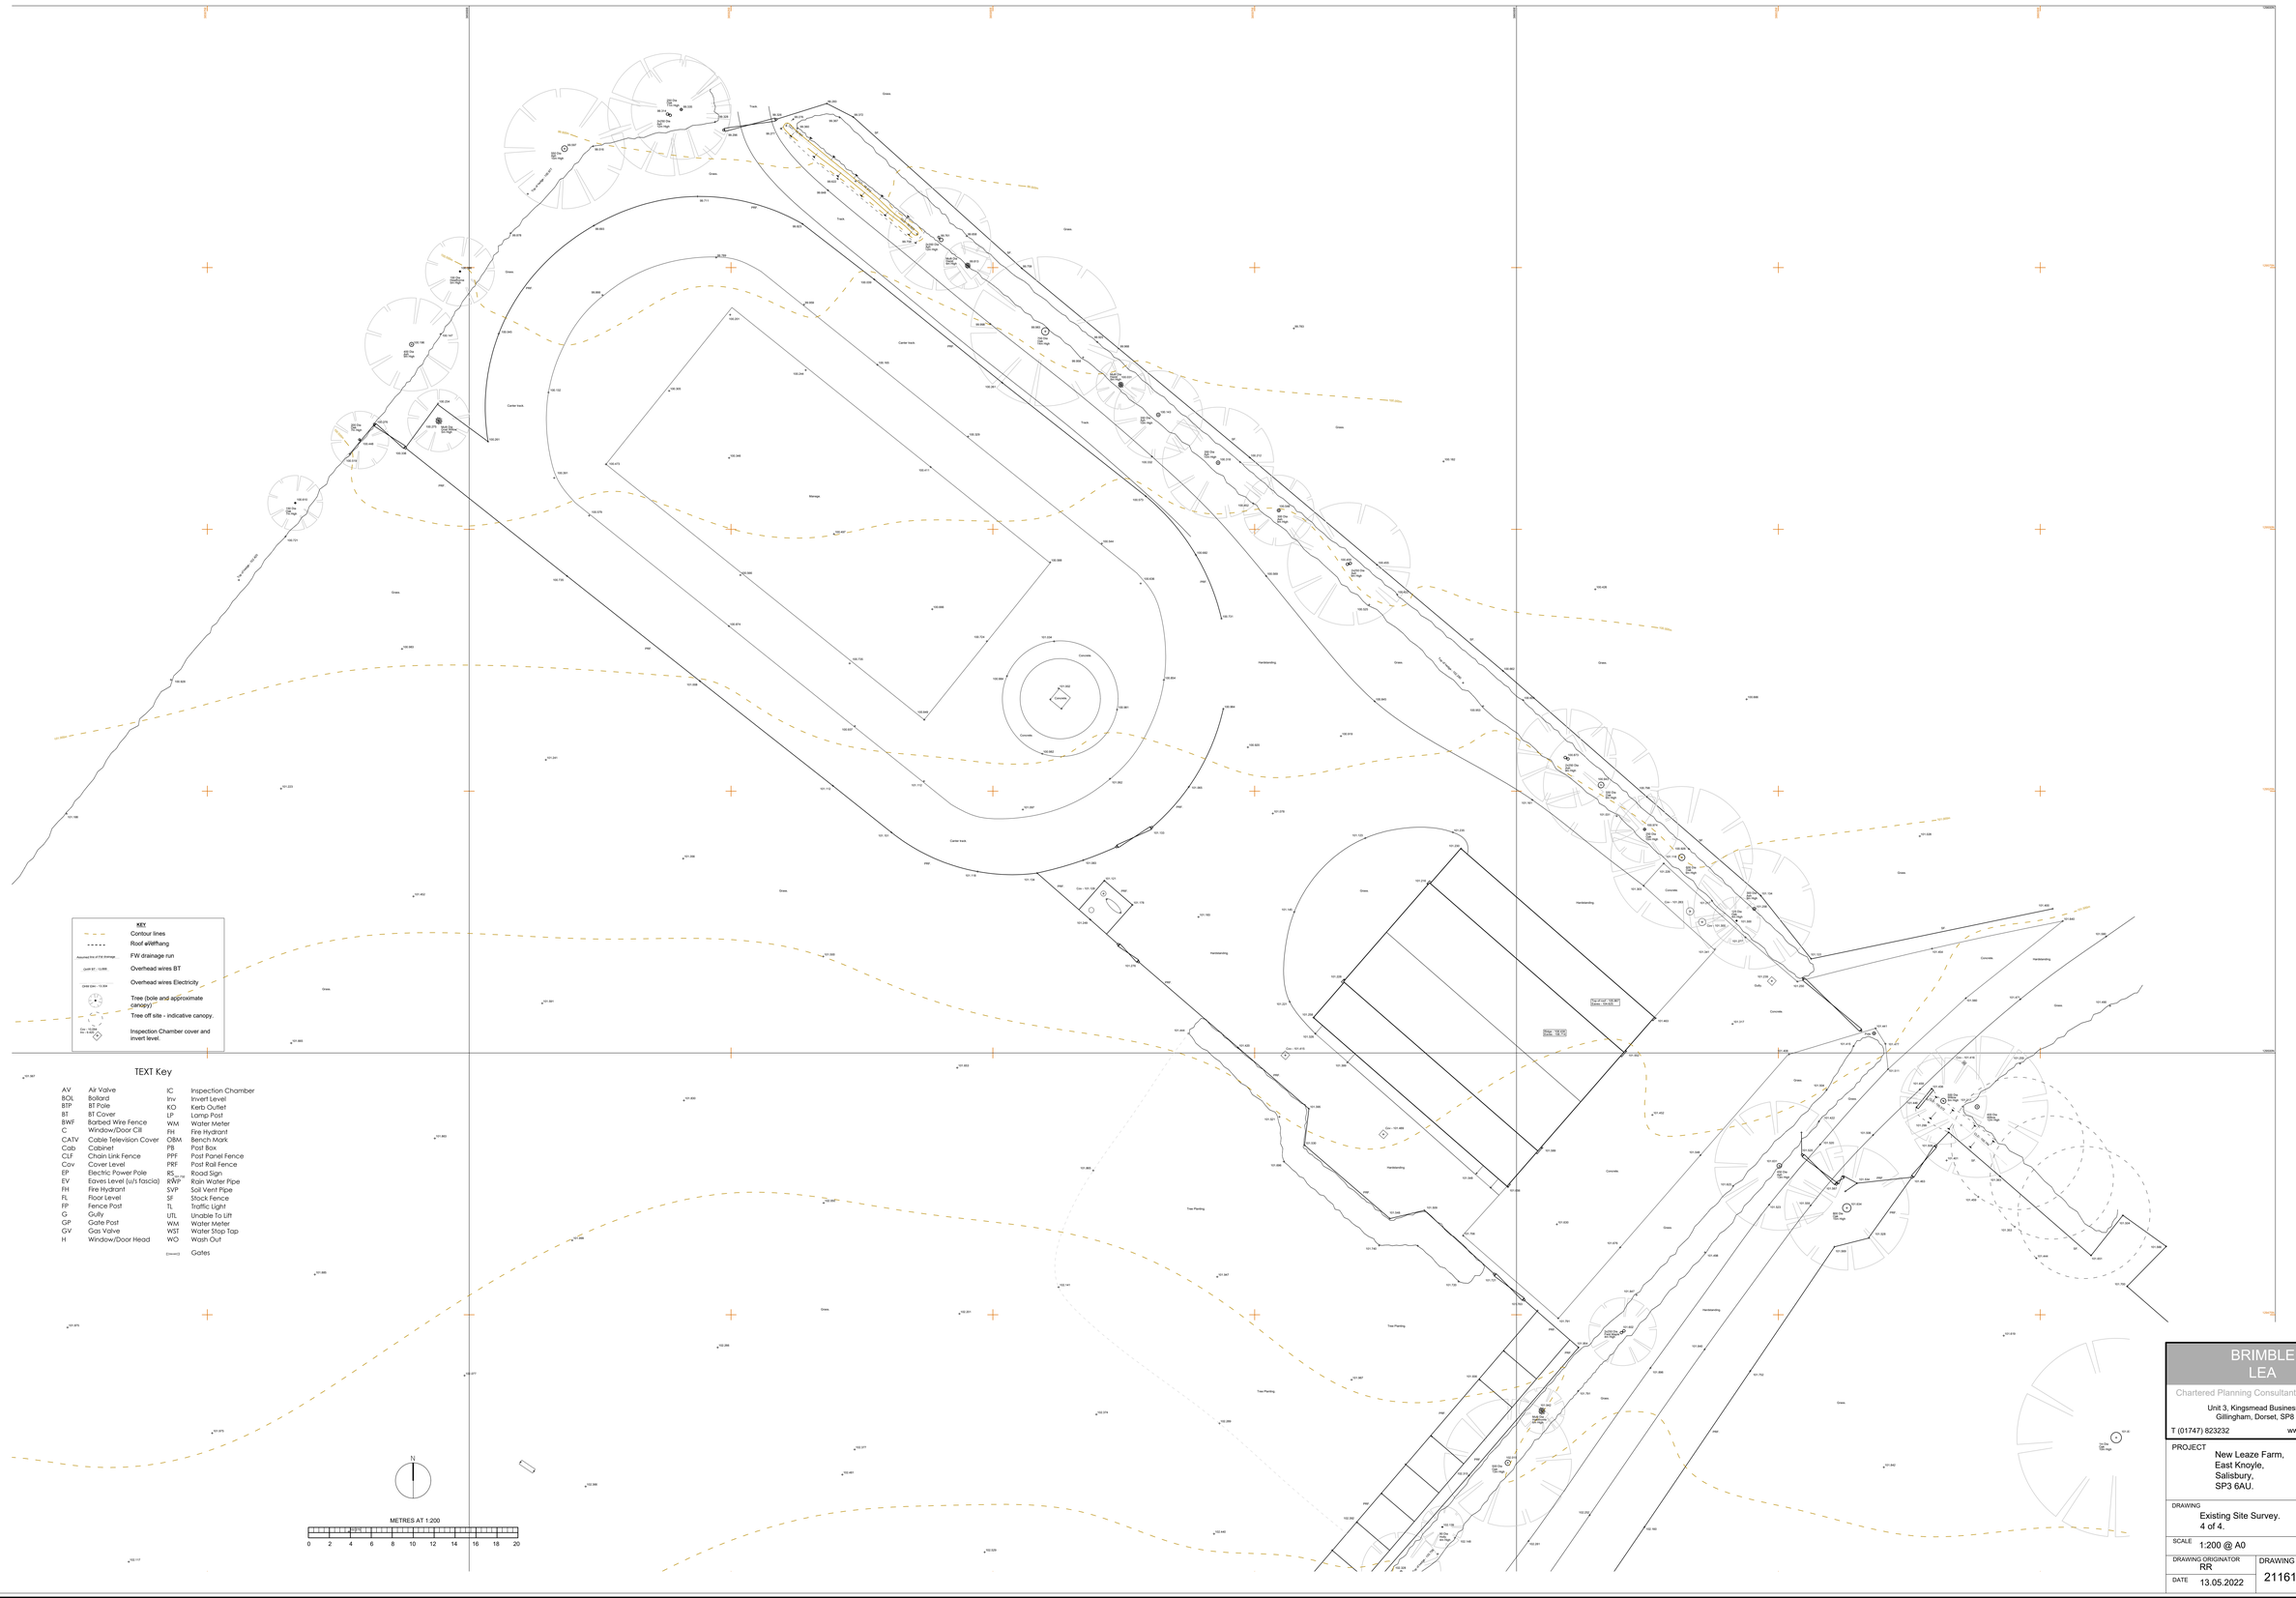

BRIMBLE LEA

Chartered Planning Consultants & Architects

Unit 3, Kingsmead Business Park,
Gillingham, Dorset, SP8 5FB

T (01747) 823232 www.brimblelea.com

PROJECT
New Leaze Farm,
East Knoyle,
Salisbury,
SP3 6AU.

DRAWING
Existing Site Survey.
4 of 4.

SCALE 1:200 @ A0

DRAWING ORIGINATOR RR

DATE 13.05.2022

DRAWING No. 21161 - 4

REVISION