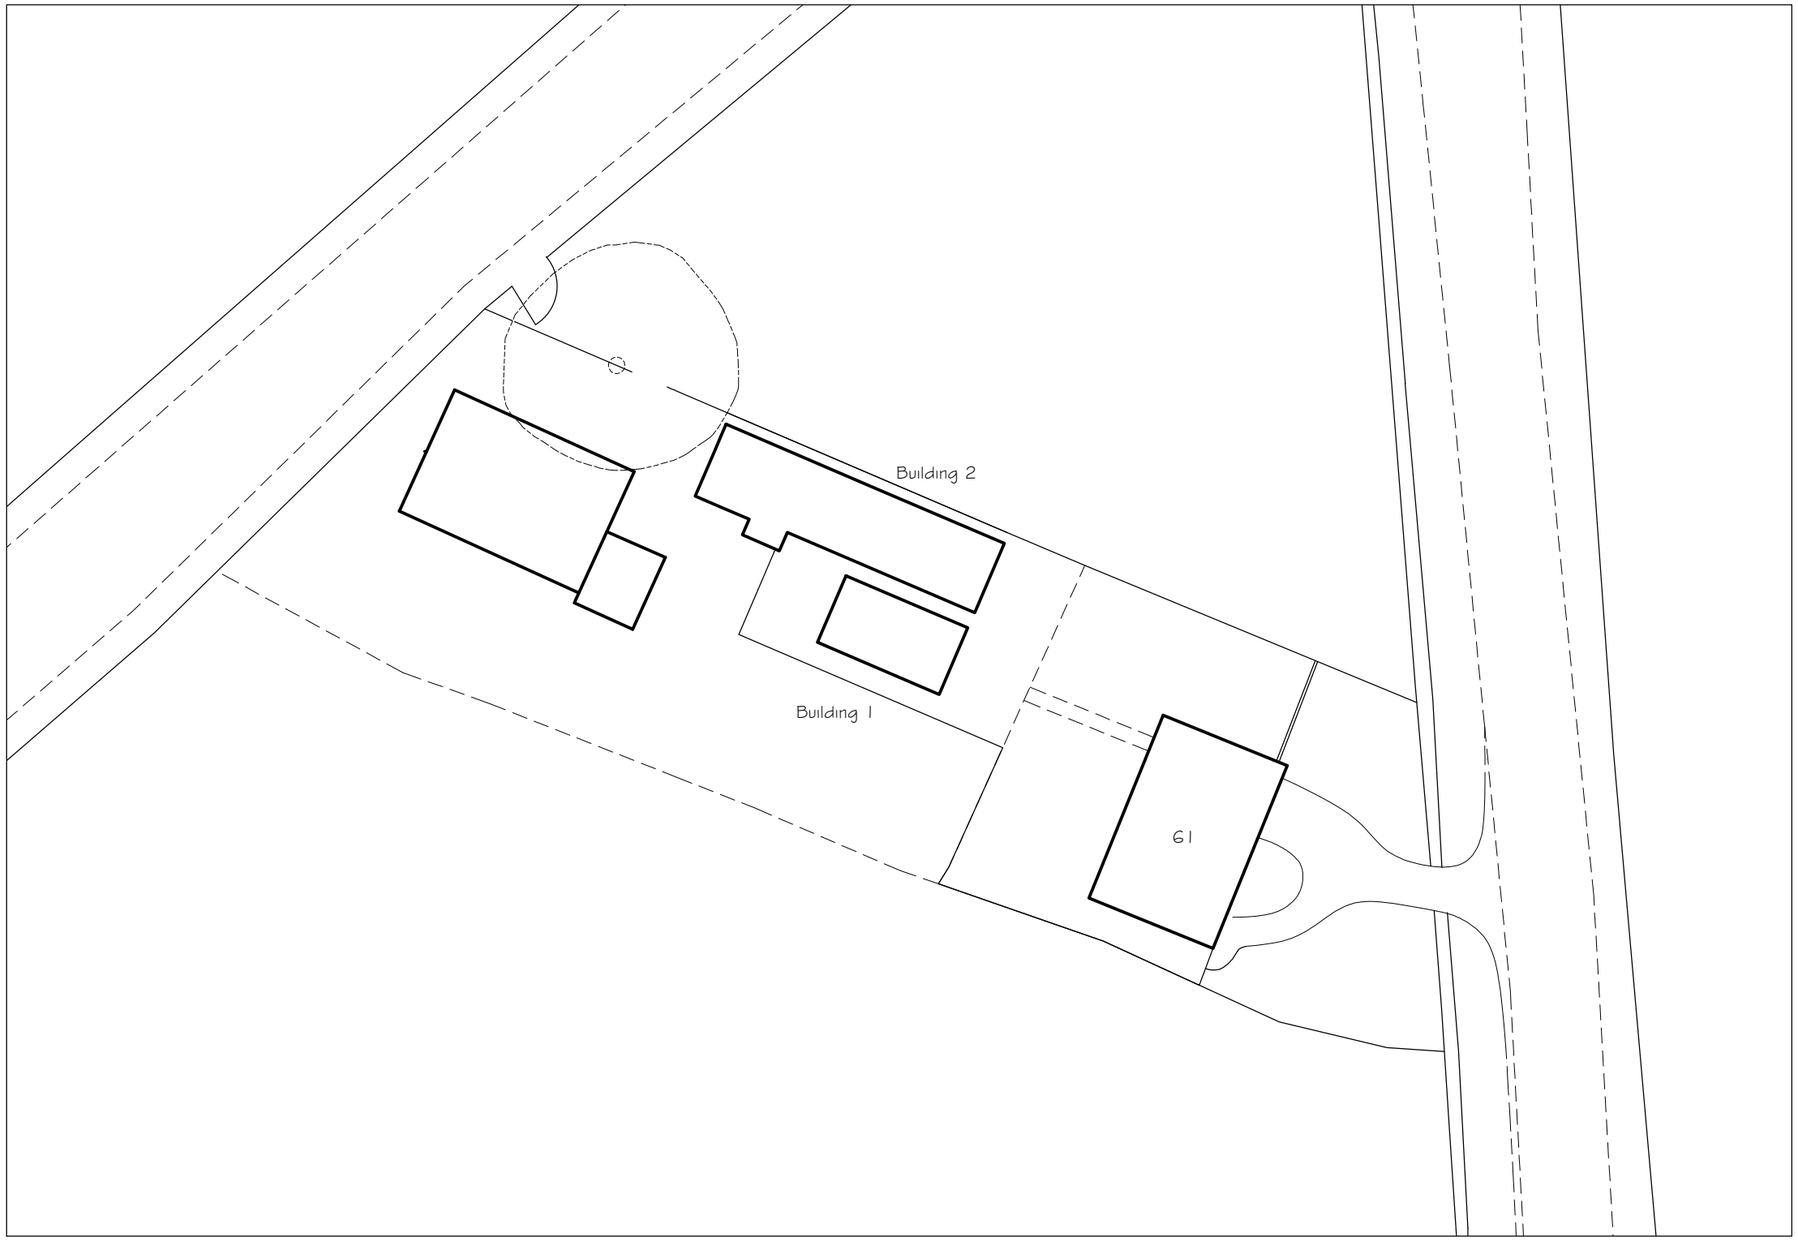

SITE PLAN 1:500

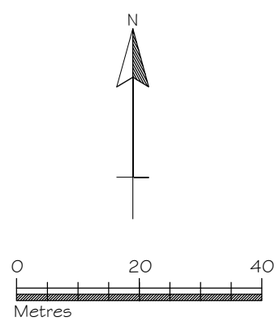

Rev Date Notes

lpc
TOWN AND COUNTRY PLANNING DEVELOPMENT CONSULTANTS
LPC (TRULL) LTD.,
TRULL, TETBURY, GLOUCESTERSHIRE GL8 8SQ
Tel: 01285 841433 email: admin@lpctrull.com

Client
Mr O Nemeth

Project
61 Frome Road,
BA14 9LL

Drawing
SITE PLAN EXISTING

Date: January 2023 Scale: 1:500 @ A3

Drawing Number
LPC 4684 EX 101