



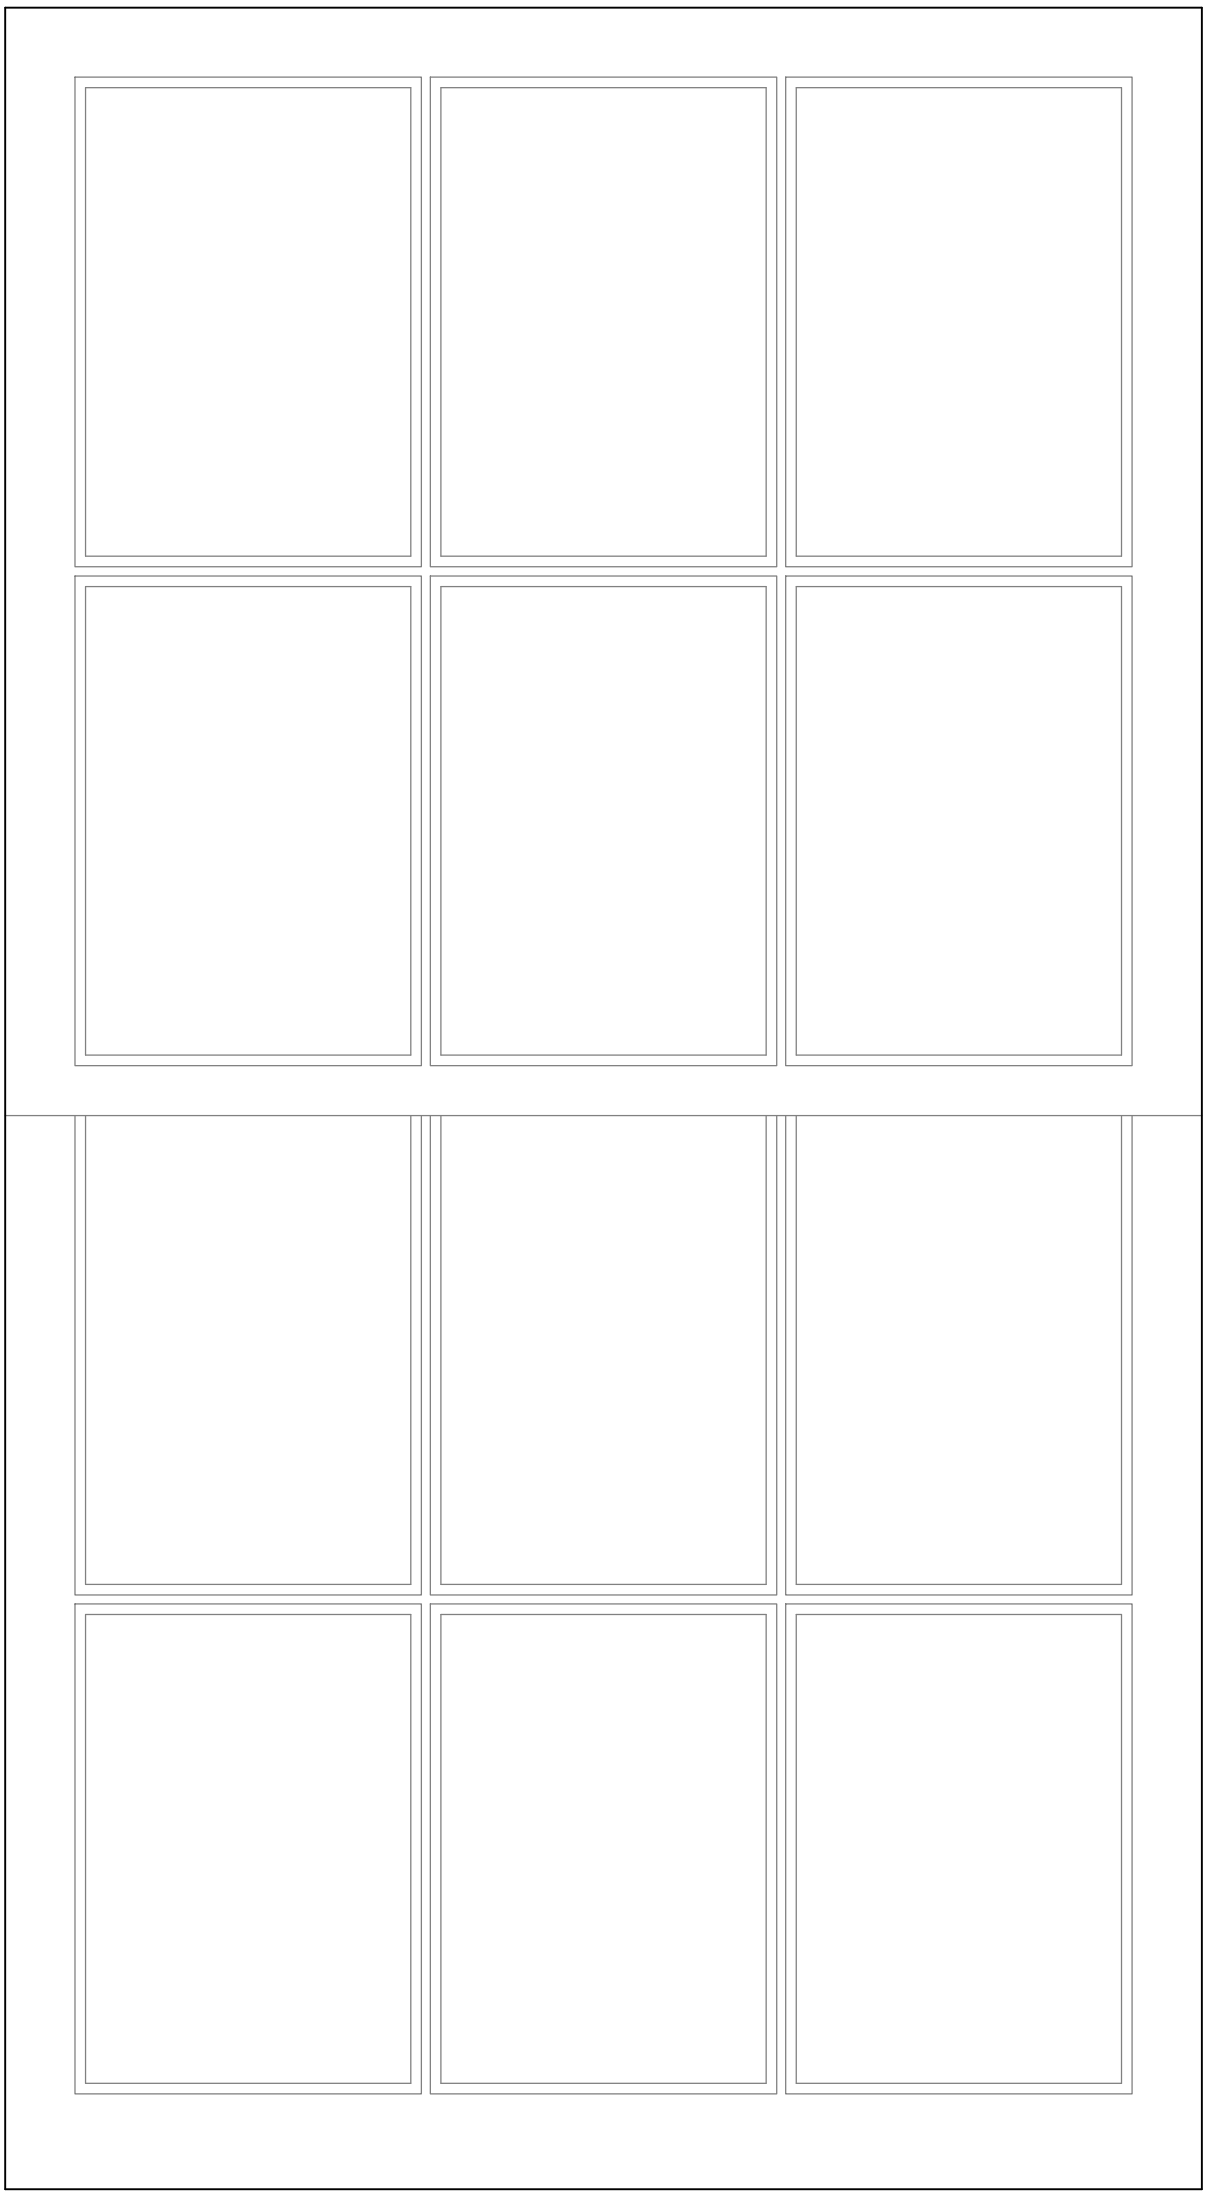

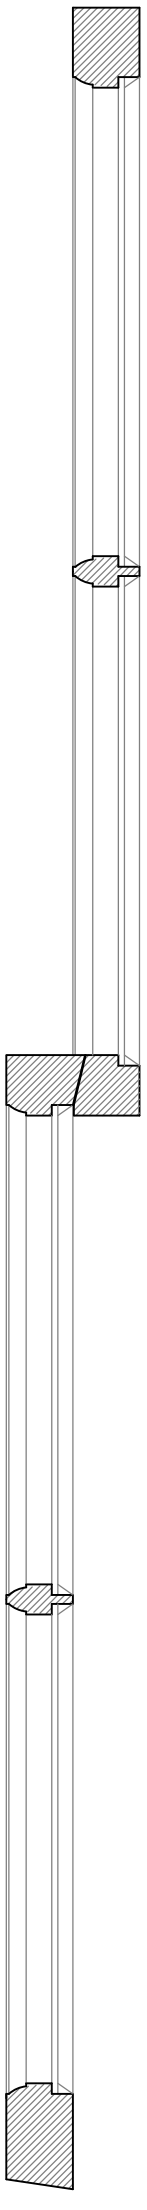

**Edward Checkley** | Conservation Architect


**Norton House Norton sub Hamdon TA14 6SJ**
design@edwardcheckley.co.uk +44(0)7811 809 822


Project:
22 Silver Street
Bradford-on-Avon
Wiltshire

Drawing Title:
Sash Window

| Scale: | Plot Size: | Date: |
|---|---|---|
| 1:5 | A3 | 29.10.2020 |

| Drawn By: | Drawing: | Rev: |
|---|---|---|
| EBPC | DET-01 | |