



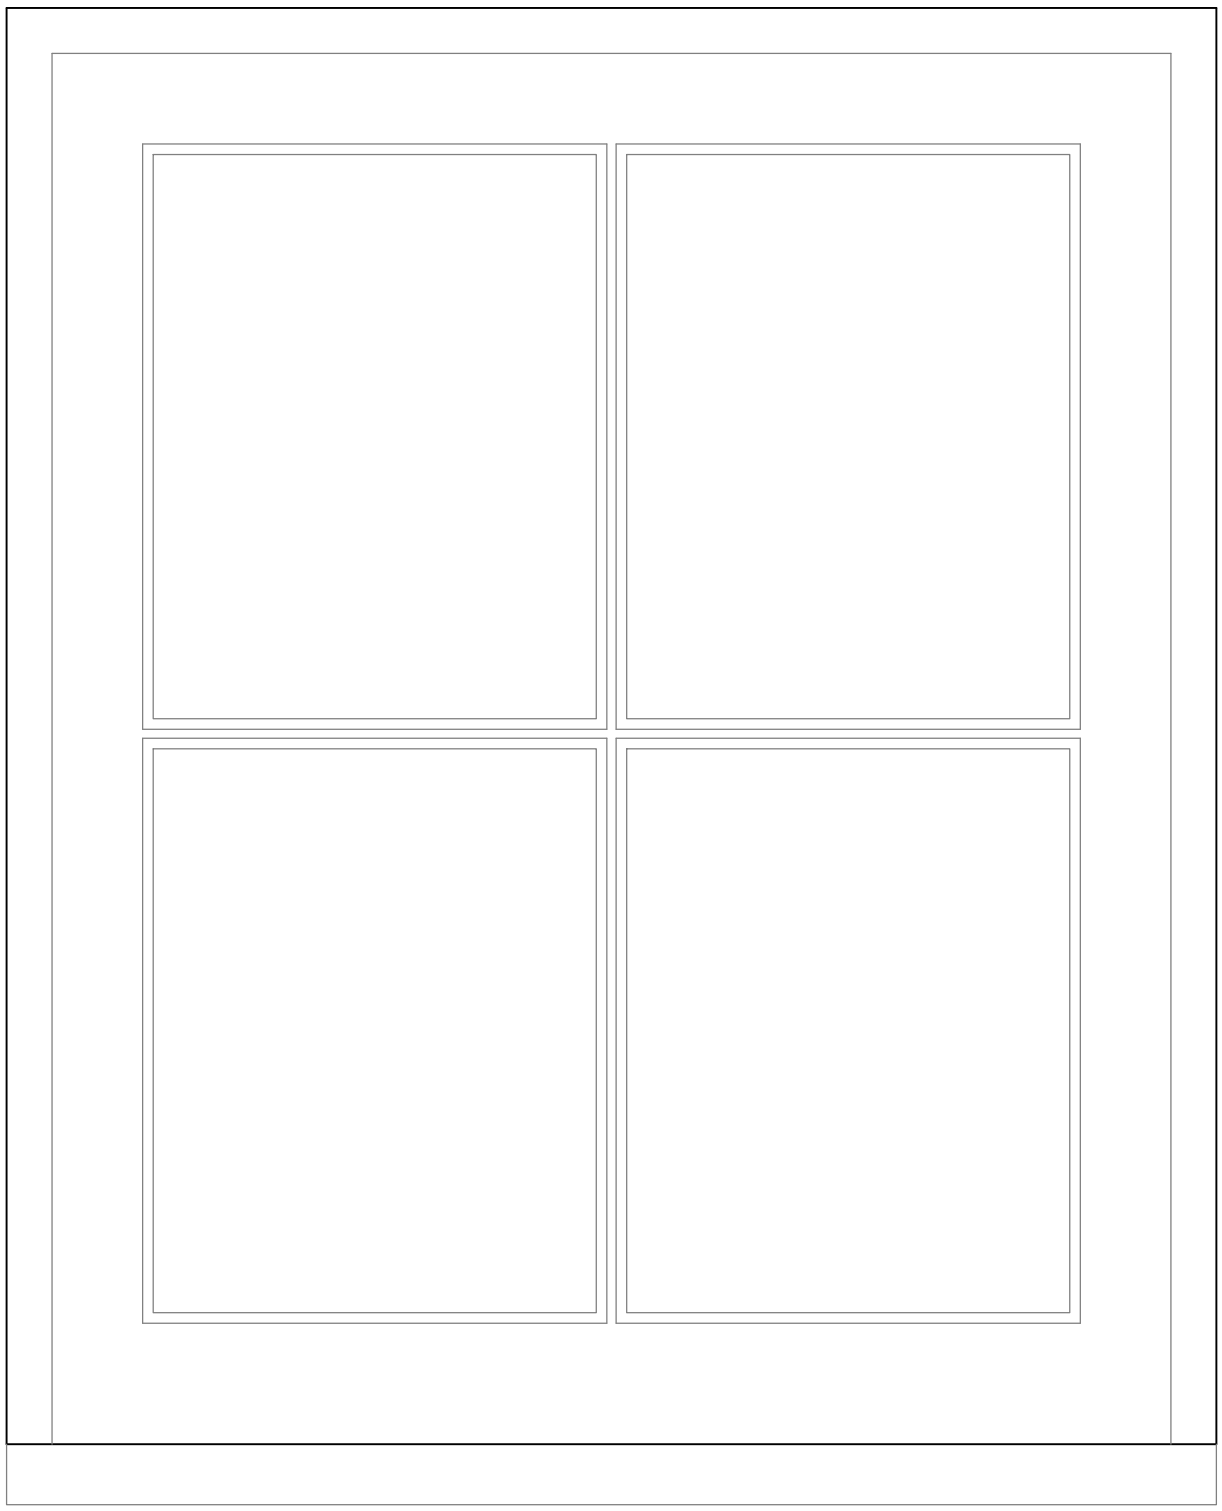

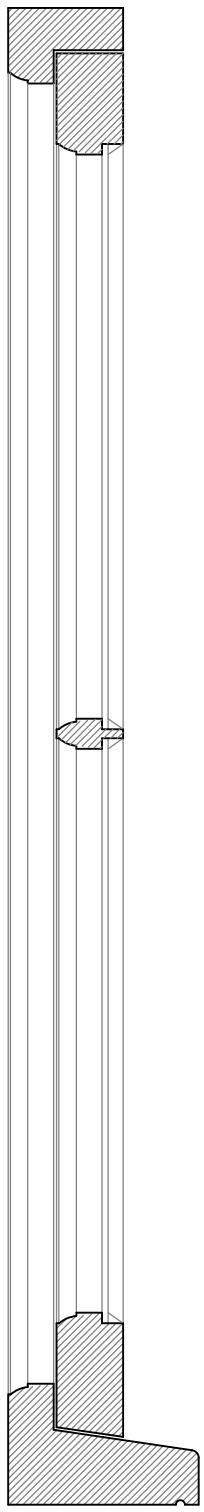

Edward Checkley | Conservation Architect

Project:
22 Silver Street
Bradford-on-Avon
Wiltshire

Norton House Norton sub Hamdon TA14 6SJ
design@edwardcheckley.co.uk +44(0)7811 809 822

Drawing Title:
Typical Casement Window

Scale:	Plot Size:	Date:
1:5	A3	29.10.2020

Drawn By:	Drawing:	Rev:
EBPC	DET-02	