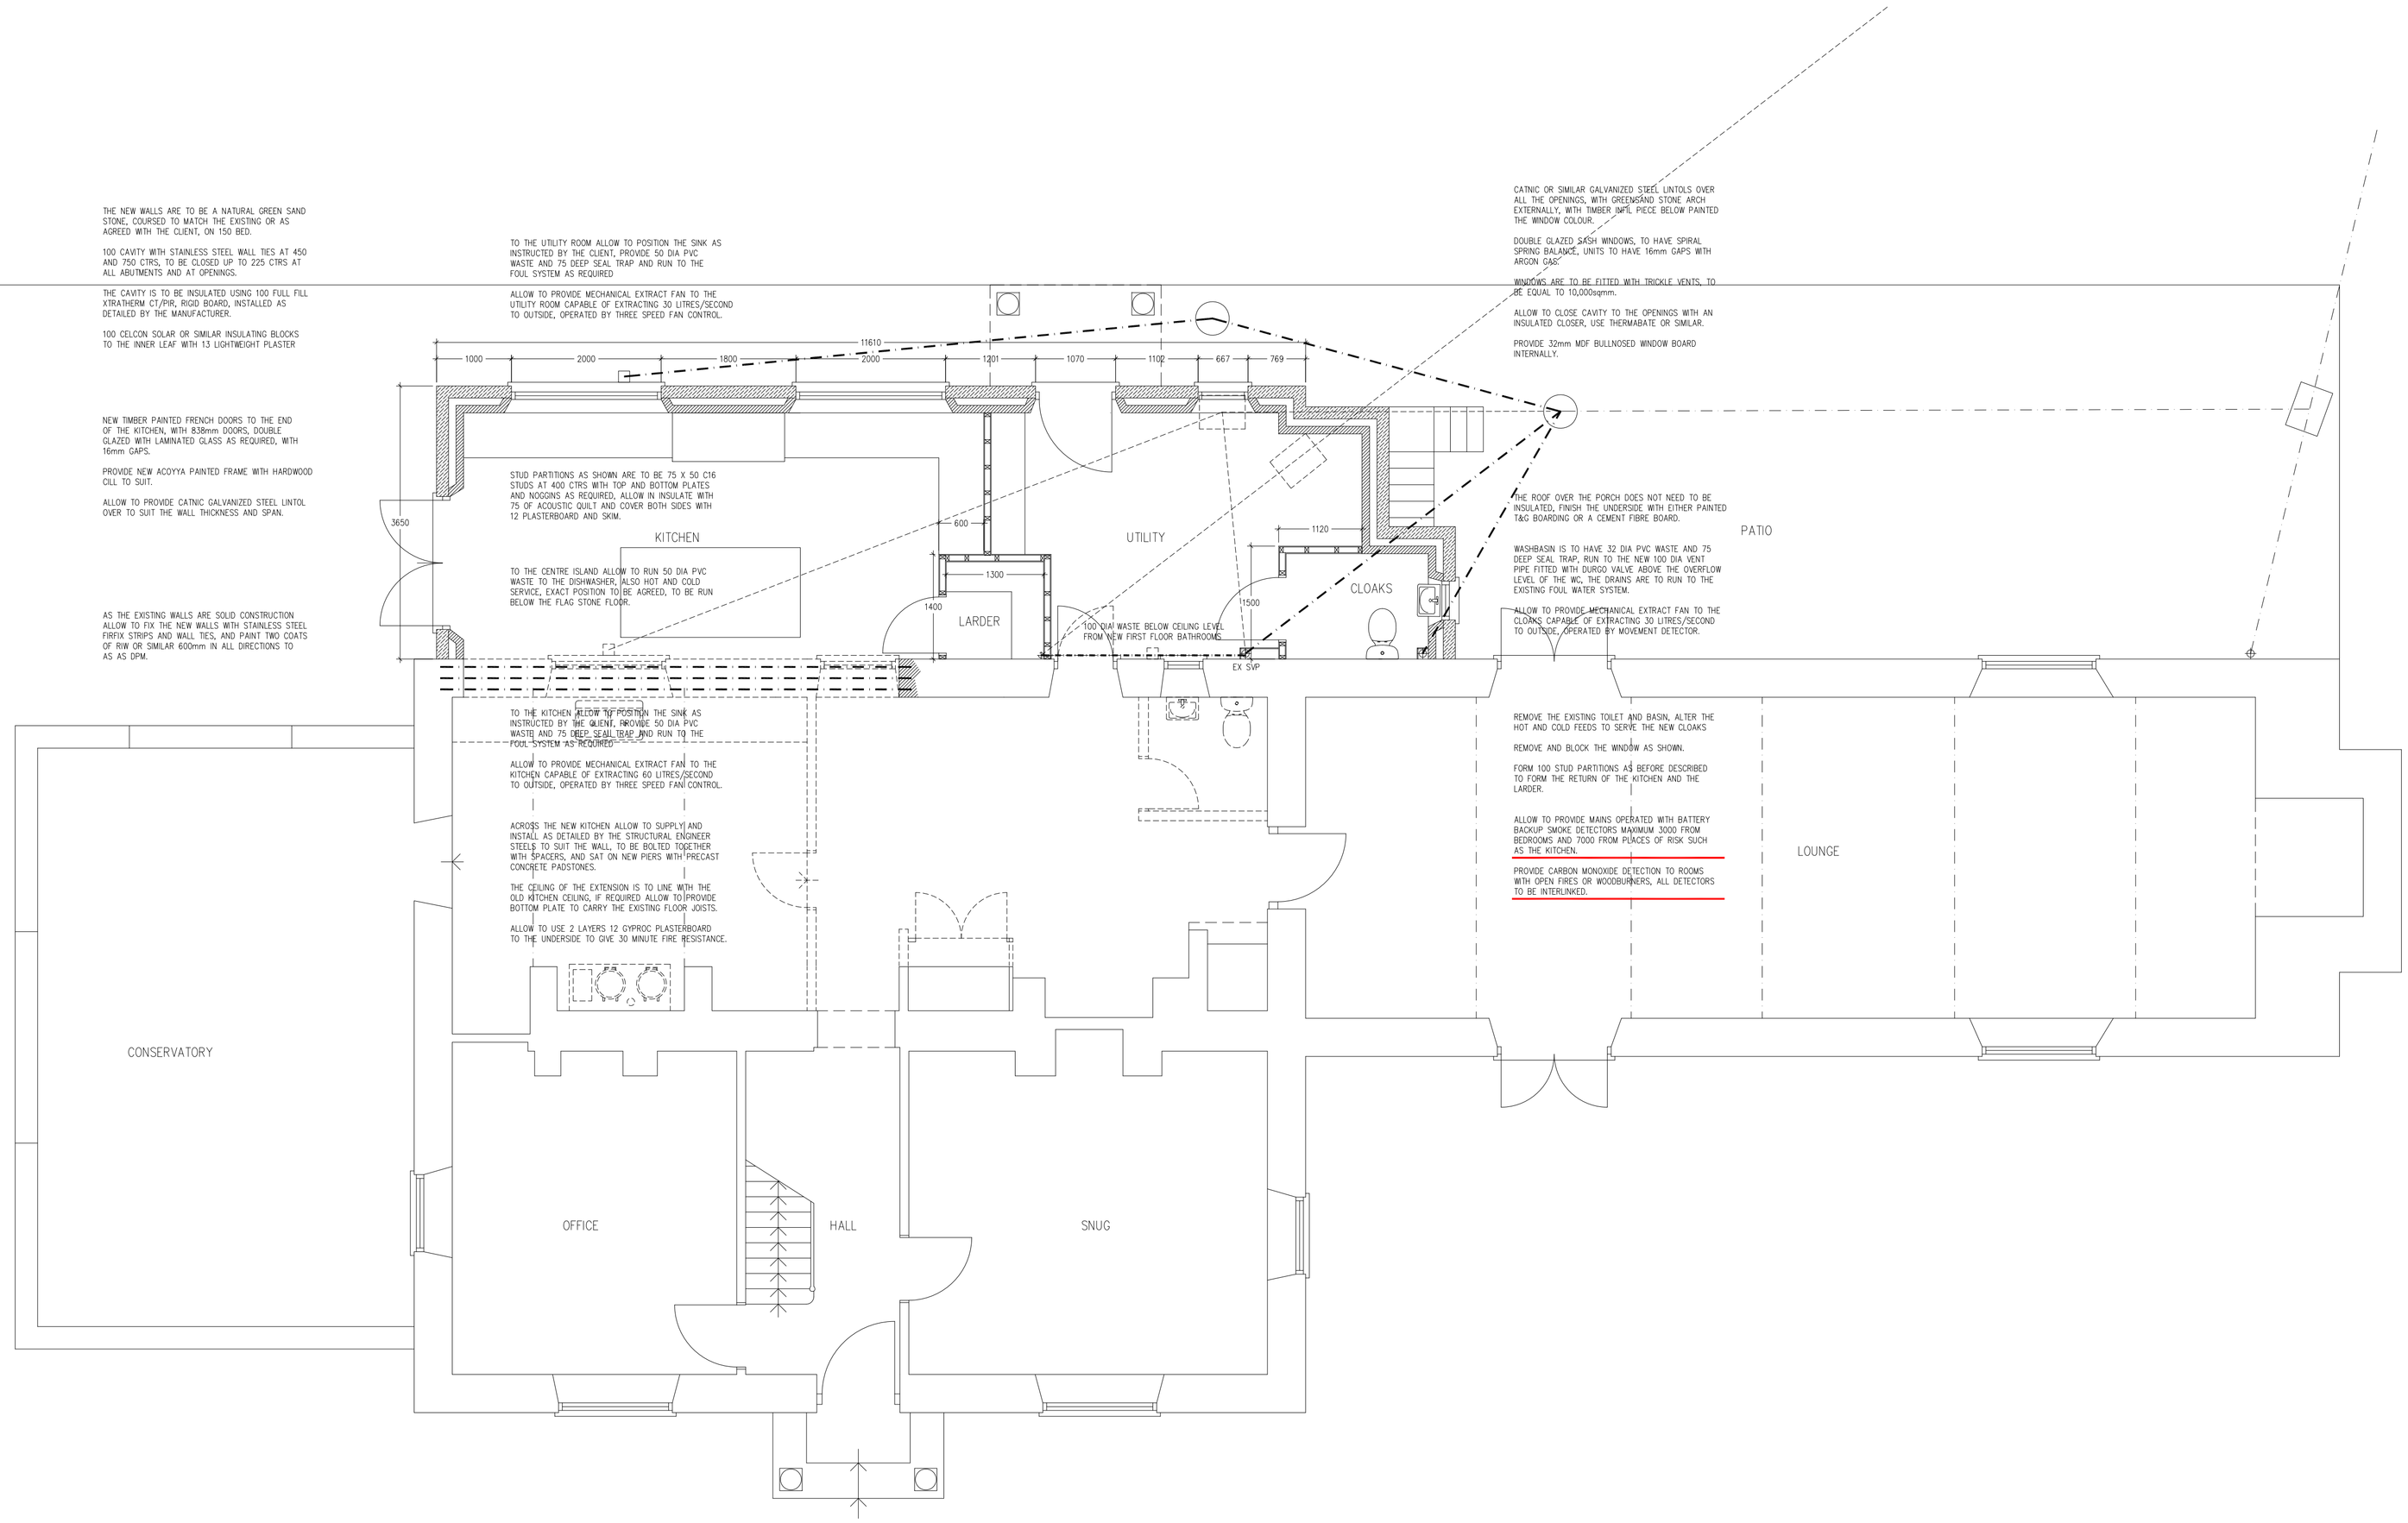

GROUND FLOOR PLAN 1:100

WORKING DRAWINGS
WHITEHILL HOUSE, WHITEHILL LANE
MERE, WILTSHIRE, BA12 6JU
FOR MR & MRS C IRWIN

2457/11E 1:50@A1