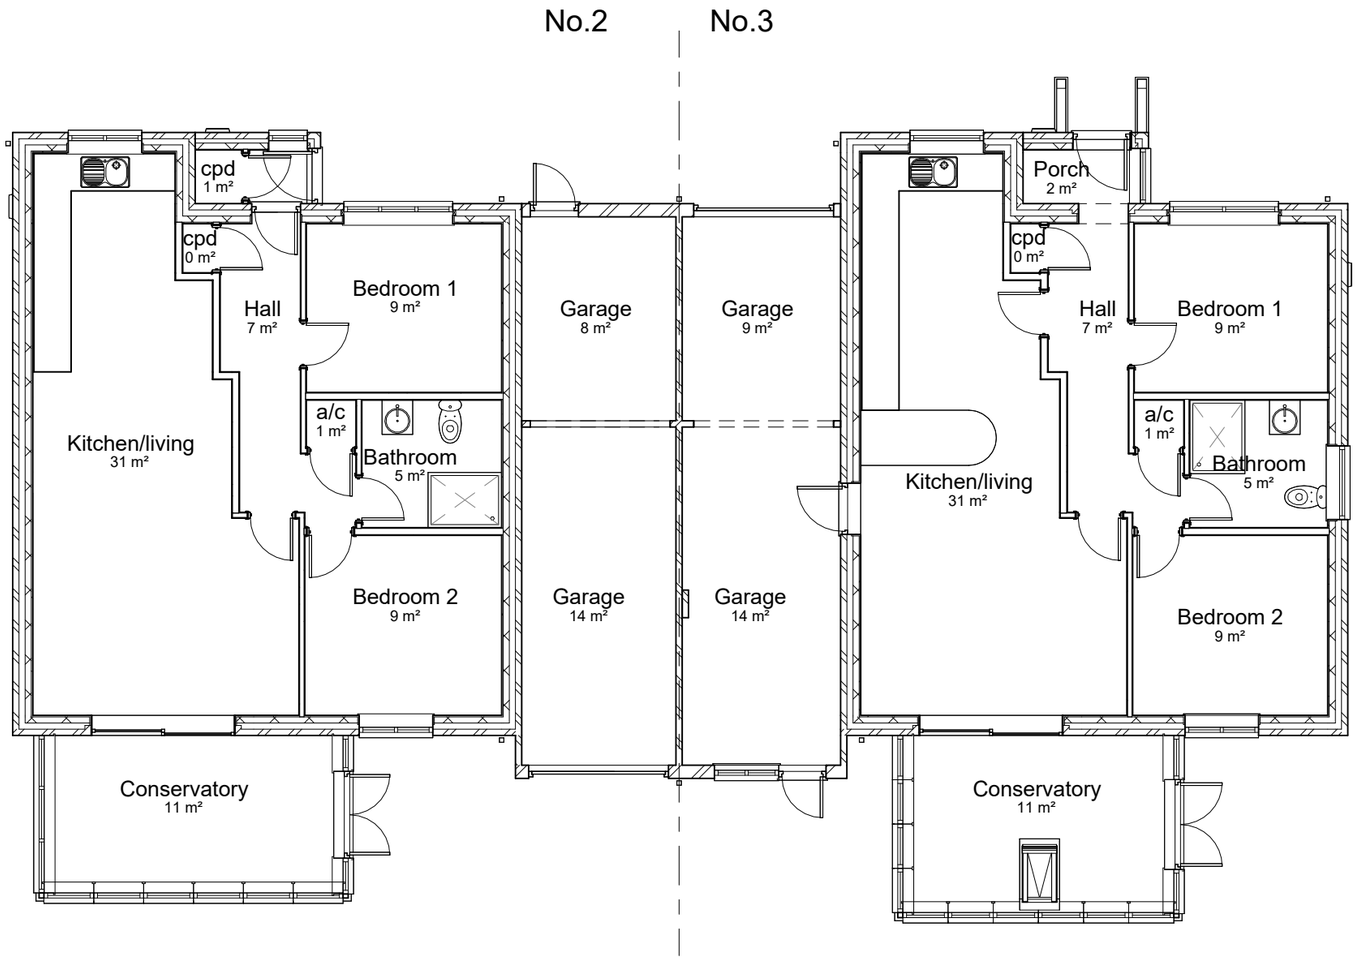

Level 1 - Ground Floor Proposed

1 : 100

0m 2m 4m 6m 8m 10m

VISUAL SCALE 1:100 @ A3

Rev No.	Revision Note.	Date	Drawn	Checked

Project number 04480-01	Client Mr & Mrs Cook	Project 2 Empress Way
Title Proposed Plans		
Date 18.10.23	Sheet 04	Scale 1 : 100
Drawn by AW	Checked by AW	Paper Size A3

BOURNE VALLEY ASSOCIATES
ANDOVER LANE FARM
FABERSTOWN
ANDOVER
HAMPSHIRE
SP11 9PE
Tel: 01264 850159
Email: info@bournevalley.co.uk