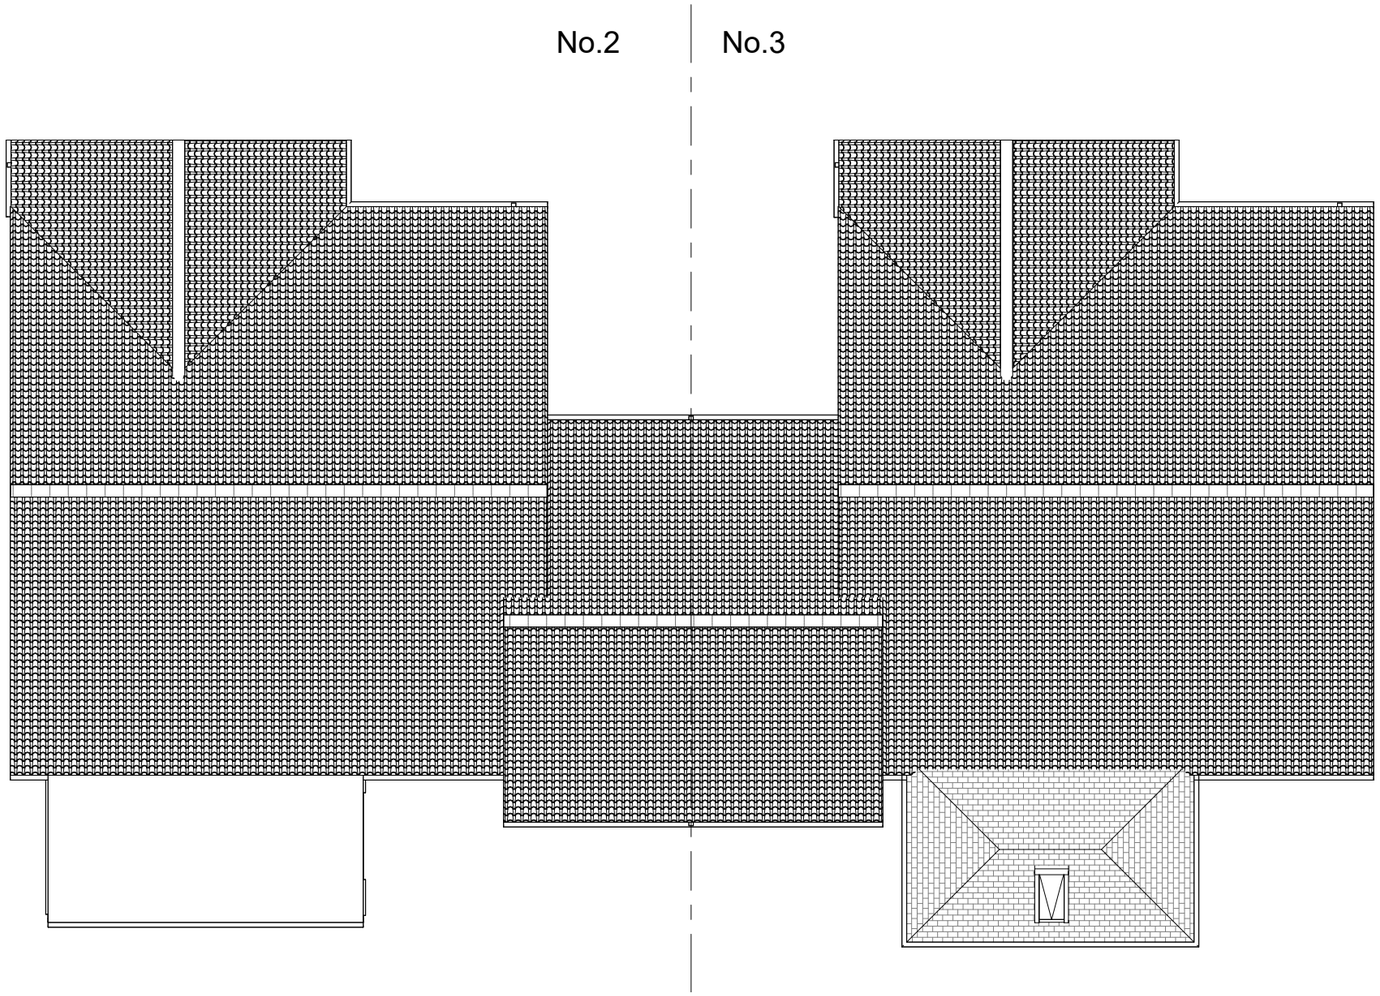

Rev No.	Revision Note.	Date	Drawn	Checked

Project number 04480-01

Client Mr & Mrs Cook

Project 2 Empress Way

Title Existing Roof Plan

Date 18.10.23

Sheet 02

Scale 1 : 100

Drawn by AW

Checked by AW

Paper Size A3

BOURNE VALLEY ASSOCIATES
ANDOVER LANE FARM
FABERSTOWN
ANDOVER
HAMPSHIRE
SP11 9PE
Tel: 01264 850159
Email: info@bournevalley.co.uk