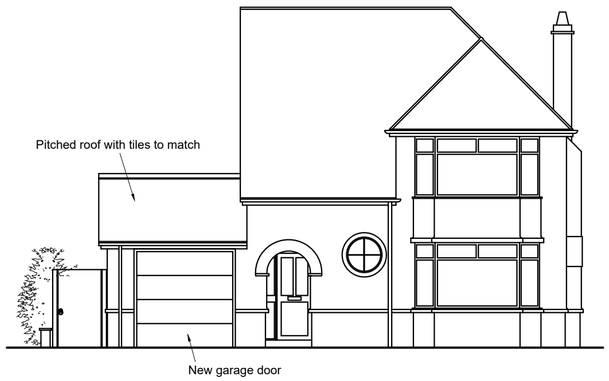

NORTH WEST (front)
PROPOSED ELEVATION scale 1:100

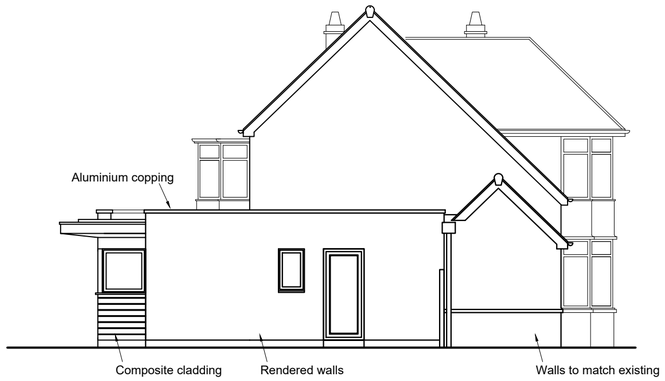

NORTH EAST (side)

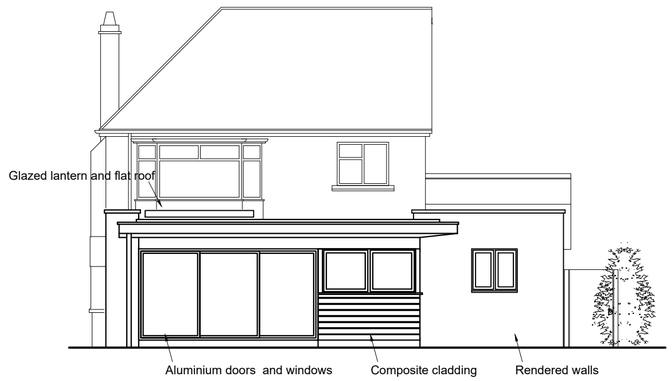

SOUTH EAST (rear)

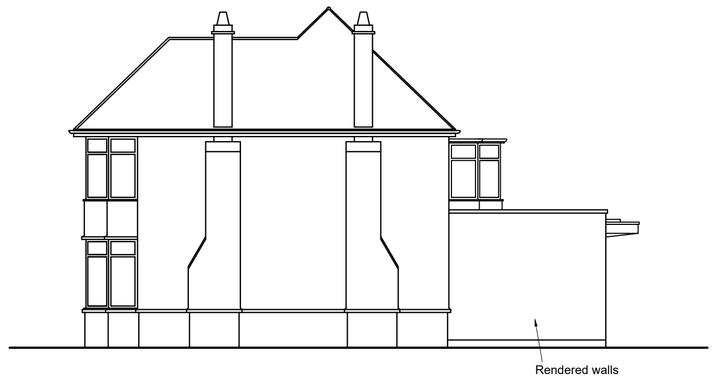

SOUTH West (side)

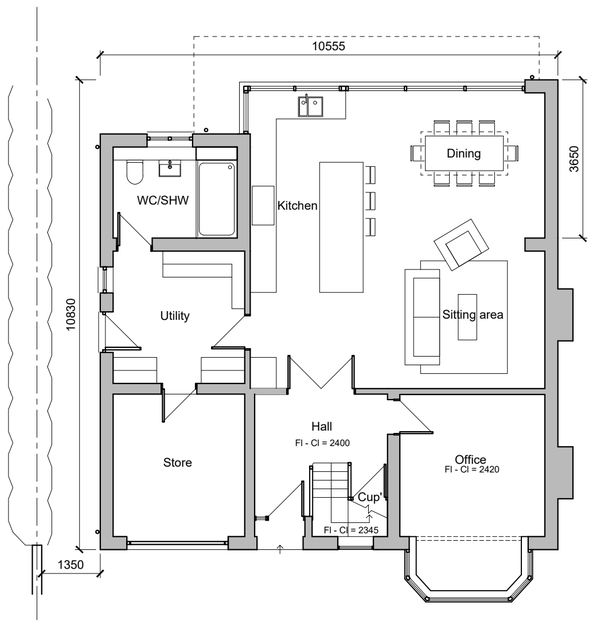

GROUND FLOOR
PROPOSED FLOOR PLANS scale 1:100

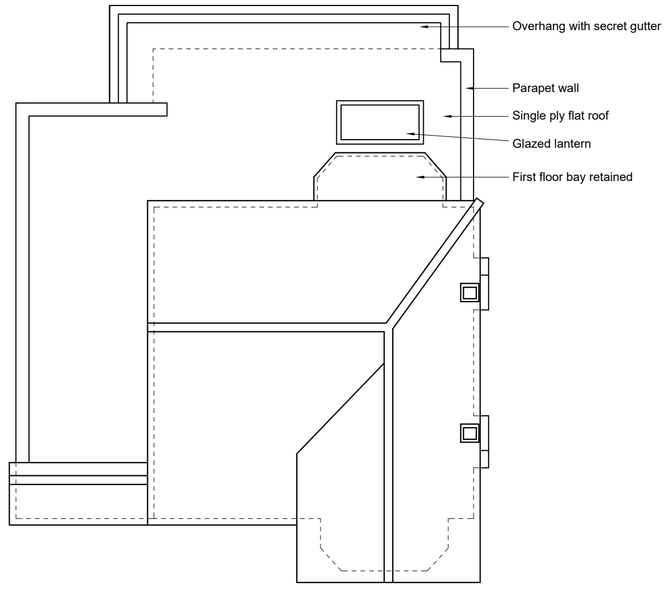

ROOF PLAN

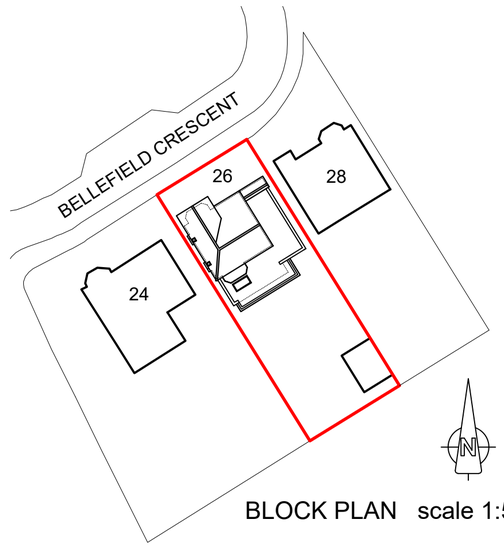

BLOCK PLAN scale 1:500

© Copyright

1:500 0m 10m 25m 50m

1:100 0m 1m 5m 10m

www.fmhas.co.uk

project . address
Single storey extensions
26 Bellefield Crescent Trowbridge BA14 8SR

fmh architectural ltd
architectural design and consultancy

drawing title	scale	sheet size	date	drawing no.	revision
Proposed plans and elevations	1:100 1:500 1:1250	A2	Nov 2023	1264-P01	-