

NORTH WEST (front)
EXISTING ELEVATION scale 1:100



NORTH EAST (side)



SOUTH EAST (rear)

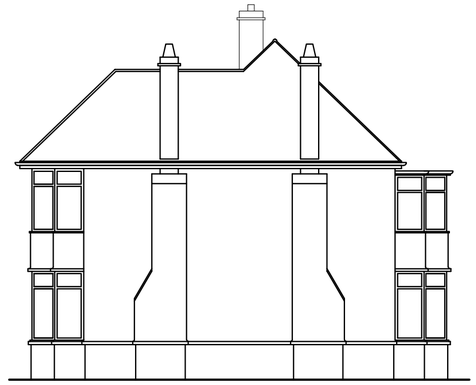

SOUTH West (side)

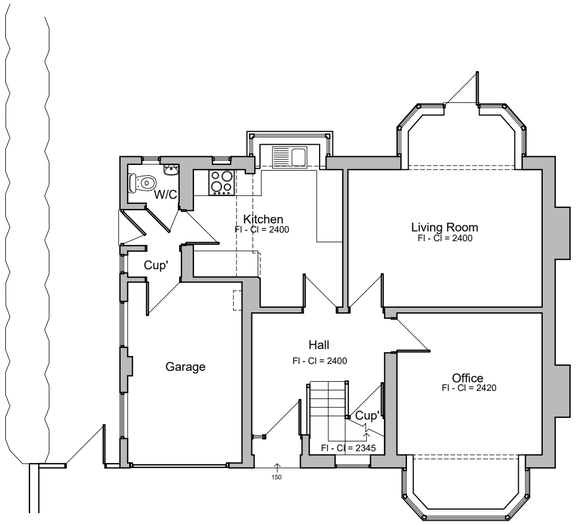

GROUND FLOOR
EXISTING FLOOR PLANS scale 1:100

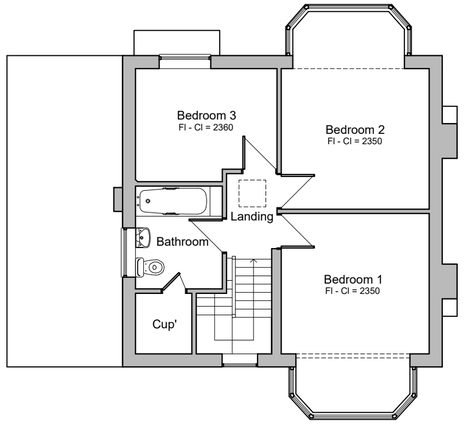

FIRST FLOOR

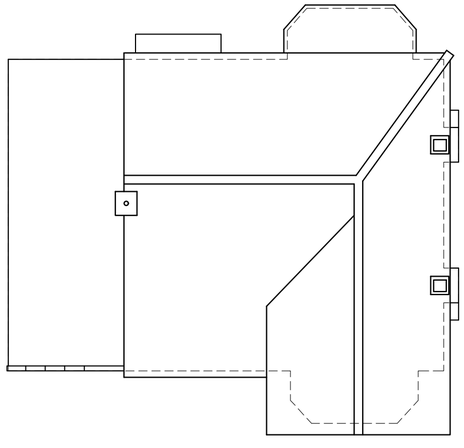

ROOF PLAN

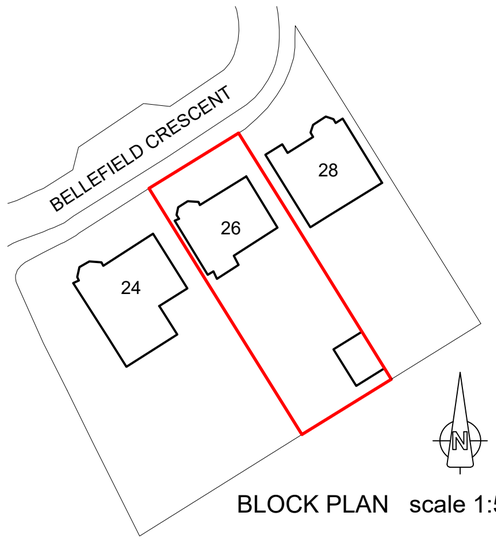

BLOCK PLAN scale 1:500

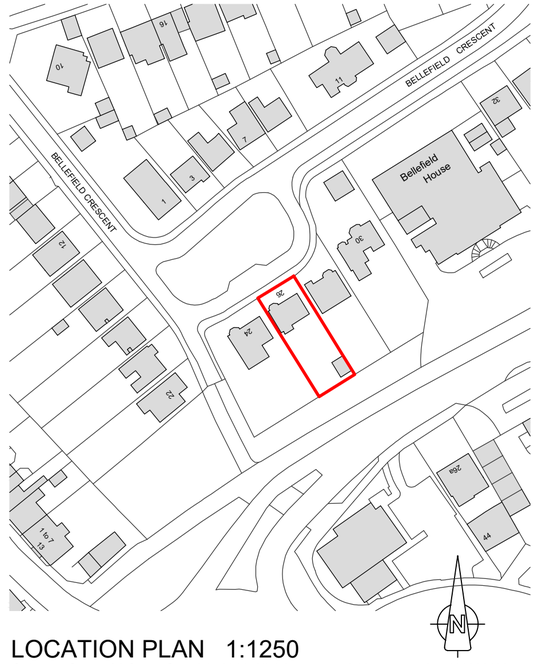

LOCATION PLAN 1:1250

Ordnance Survey (c) Crown Copyright 2014. All rights reserved. Licence number 100022432

1:1250 0m 10m 50m 100m

1:500 0m 10m 25m 50m

1:100 0m 1m 5m 10m

project . address
Single storey extensions
26 Bellefield Crescent Trowbridge BA14 8SR

fmh architectural ltd
architectural design and consultancy
www.fmhas.co.uk

drawing title	scale	sheet size	date	drawing no.	revision
Existing plans and elevations	1:100 1:500 1:1250	A2	Nov 2023	1264-S01	-

© Copyright