The Pinnocks

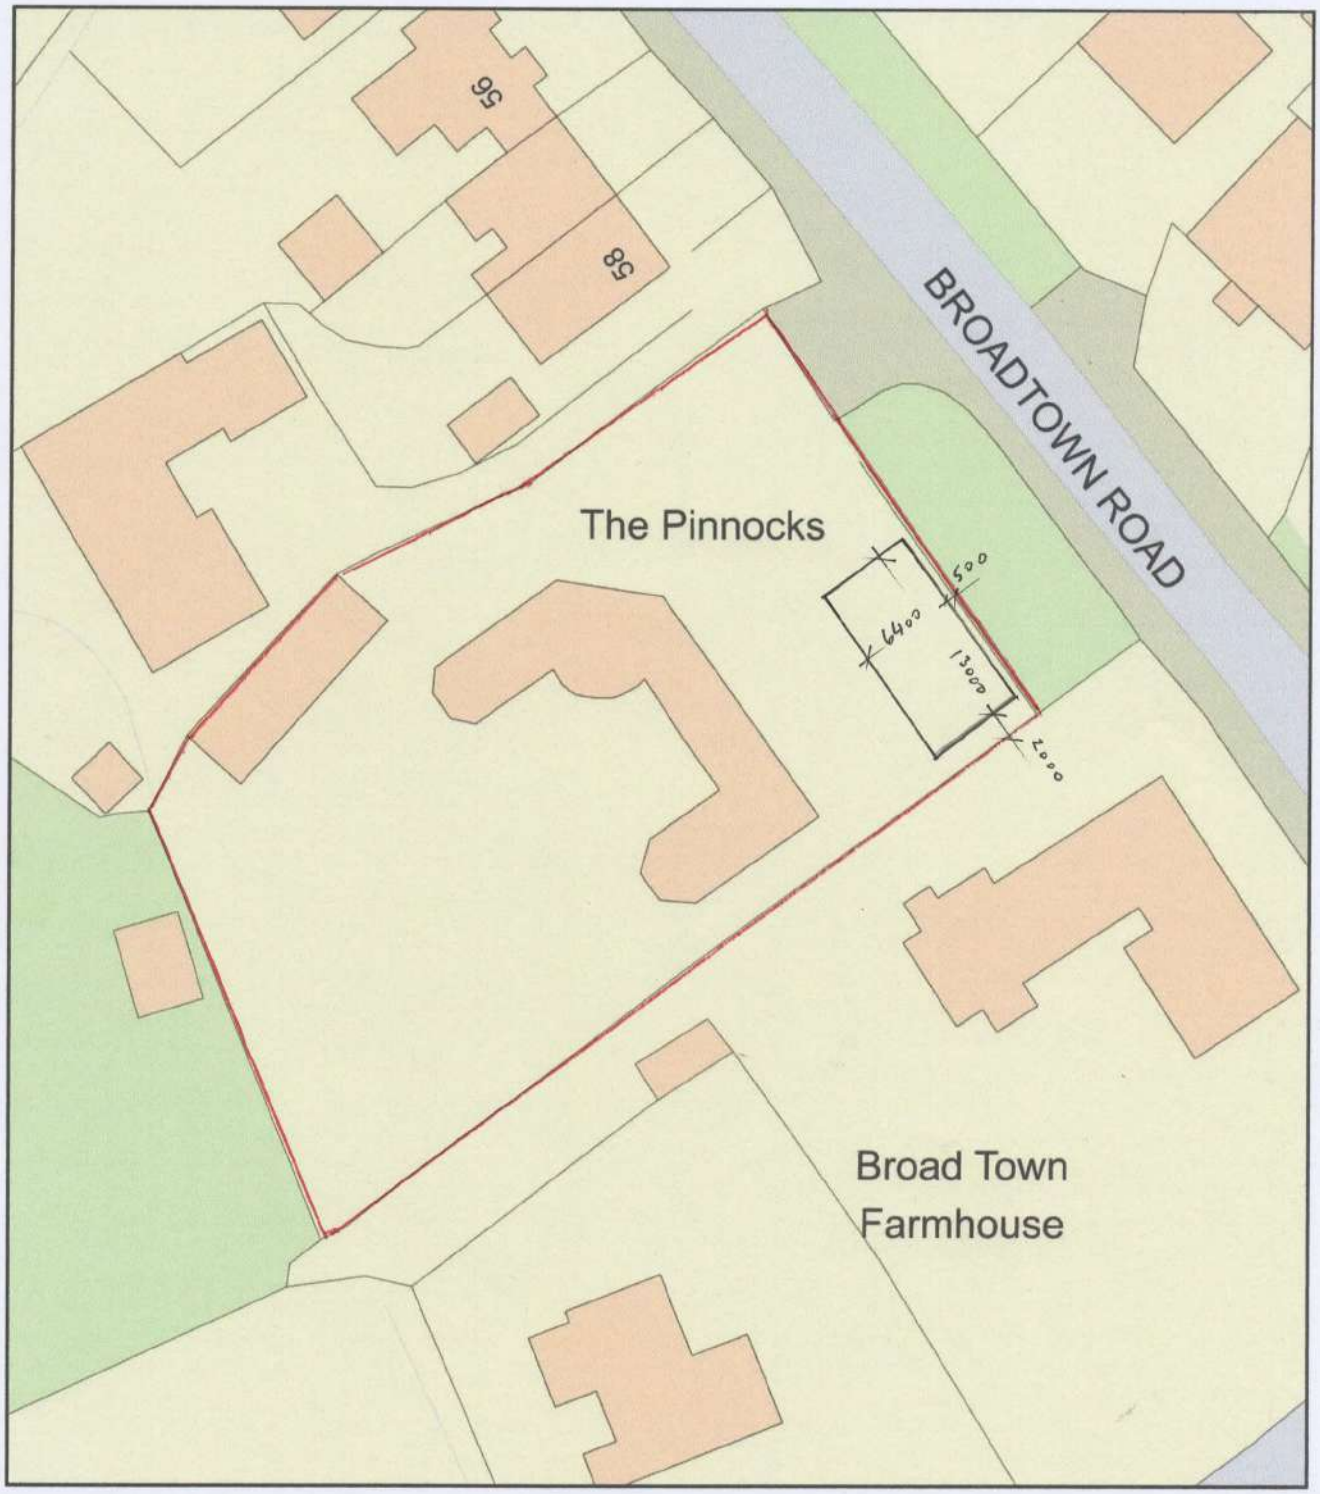

0 20
Metres

N

ReQuestaPlan

Plan Produced for: R Keech

Date Produced: 27 Feb 2023

Plan Reference Number: TQRQM23058111403523

Scale: 1:500 @ A4