

EXISTING EAST ELEVATION

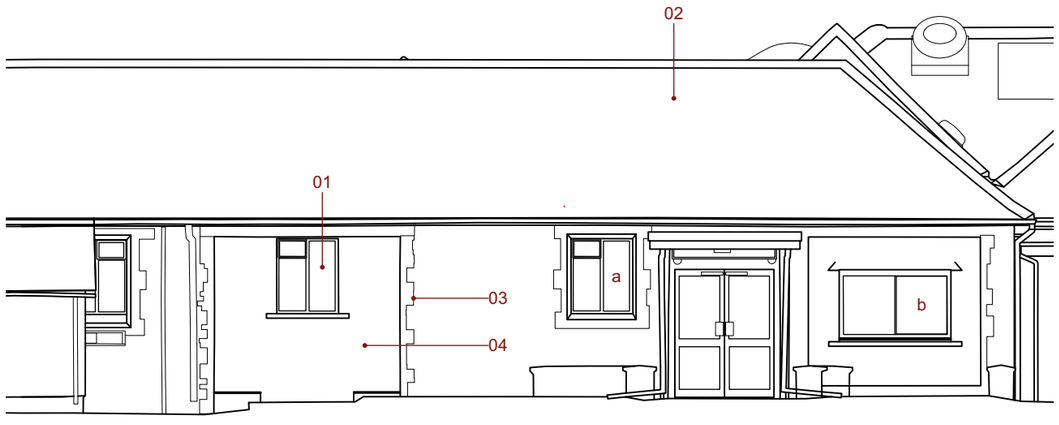

PROPOSED EAST ELEVATION

0 5 10 15M

SCALE BAR @ 1:100

NOTES

1. New external steel double glazed window to match the adjacent existing window 'a'.

2. Roof to be replaced with new fibre cement slates to match existing.

3. Existing stone feature quoins surround to remain in place.

4. New infill wall to be rendered to match existing rendered surround on window 'b'.

Kendall Kingscott

Chartered Architects
Chartered Building Surveyors
Interior Designers
CDM Services

Windward House, Fitzroy Road
Exeter, Devon EX1 3LJ
+44 (0)1392 266 890
www.kendallkingscott.co.uk

Rev Date By Ap Note

Project
Chippenham Hospital
Physiotherapy Refurbishment

Client
NHSPS

Drawing Title
EXISTING & PROPOSED
PHYSIO CONSULTING ELEVATIONS

Project Number: 220572
Drawing Number - Revision: 1010

Scale: 1:100
Paper Size: A3
Filename:

Date: 26/09/23
Drawn: RB
Checked: PS
Status: PLANNING

© Copyright
Do not scale this drawing
Check all dimensions and levels on site

Only to be used on the site for which designed. The electronic transmission of designs/information contained in this drawing is carried out entirely at the User's risk and Kendall Kingscott Ltd. will have no liability for any errors or inaccuracies arising therefrom. The production of amended or updated information from the said designs/information by the User is entirely the responsibility of the User and Kendall Kingscott Ltd. shall have no responsibility in respect thereof whatsoever.