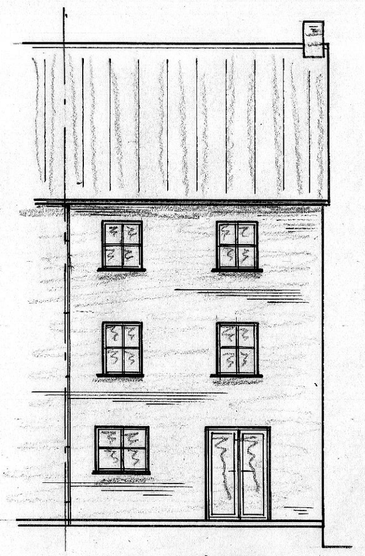

EXISTING REAR ELEVATION

1:100

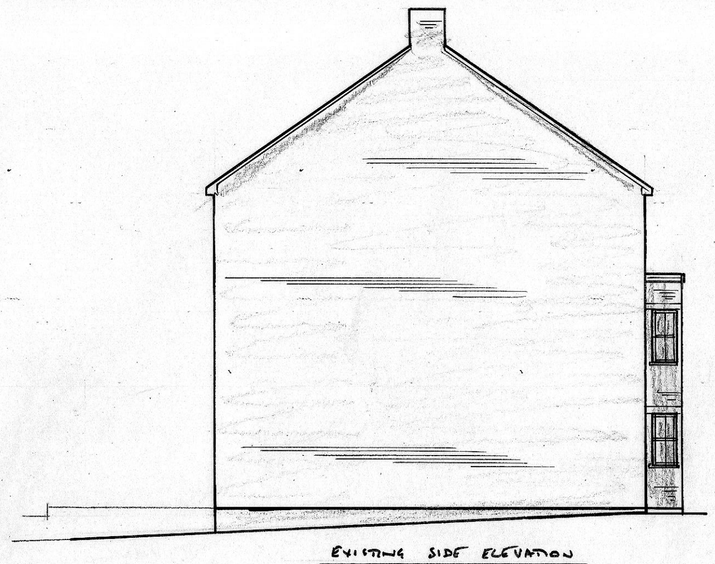

EXISTING SIDE ELEVATION

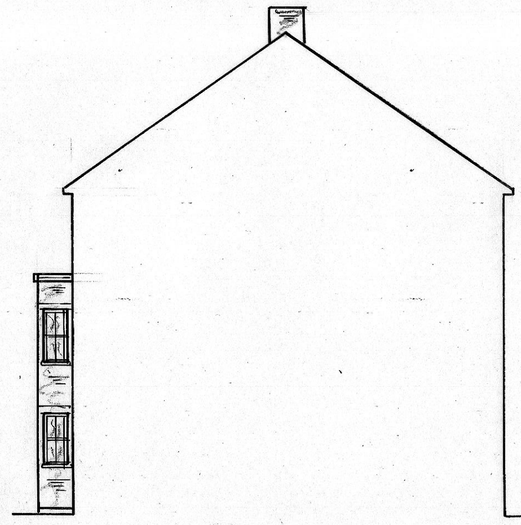

EXISTING SIDE ELEVATION

1:100 0 1 2 3 4 5 6 7 8 9 10.0m

1:50 0 1 2 3 4 5 6 7 8 9 10m

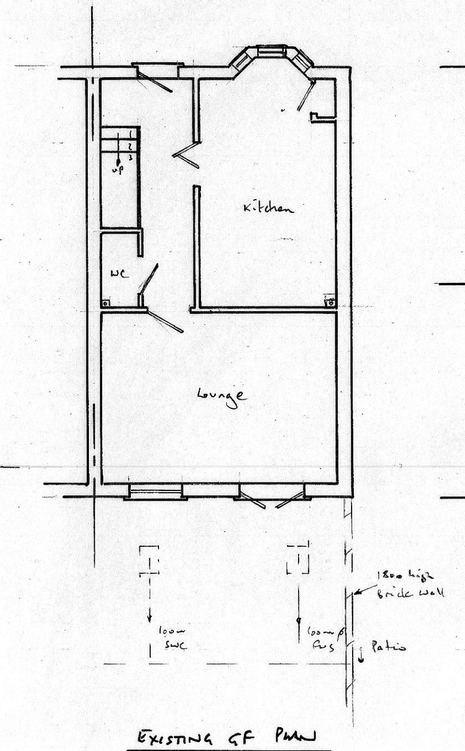

EXISTING GF PLAN

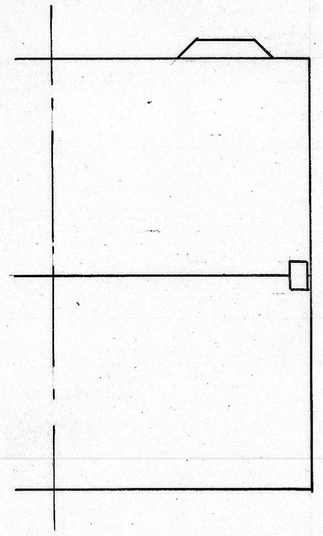

EXISTING ROOF PLAN

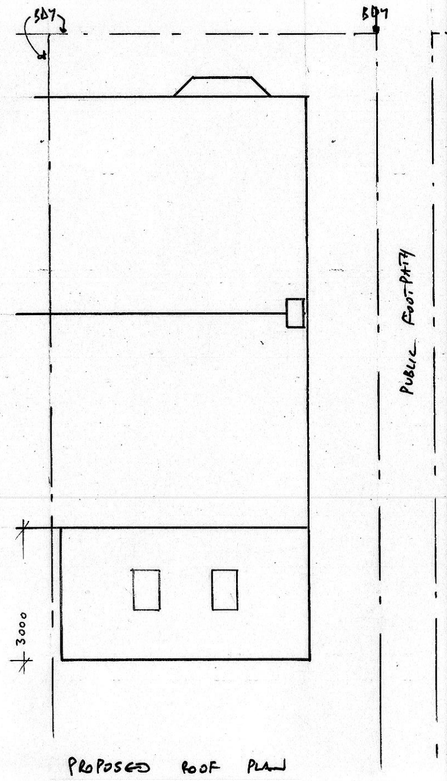

PROPOSED ROOF PLAN

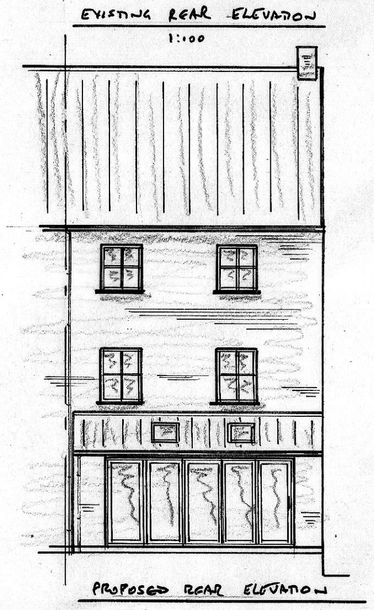

PROPOSED REAR ELEVATION

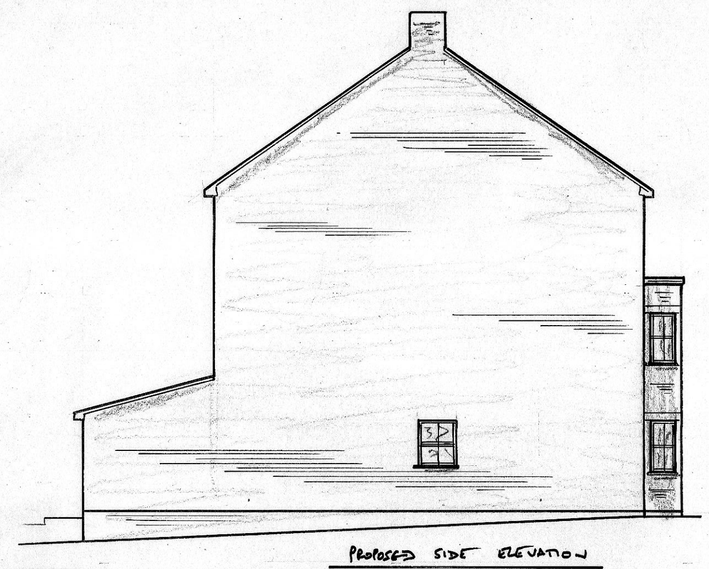

PROPOSED SIDE ELEVATION

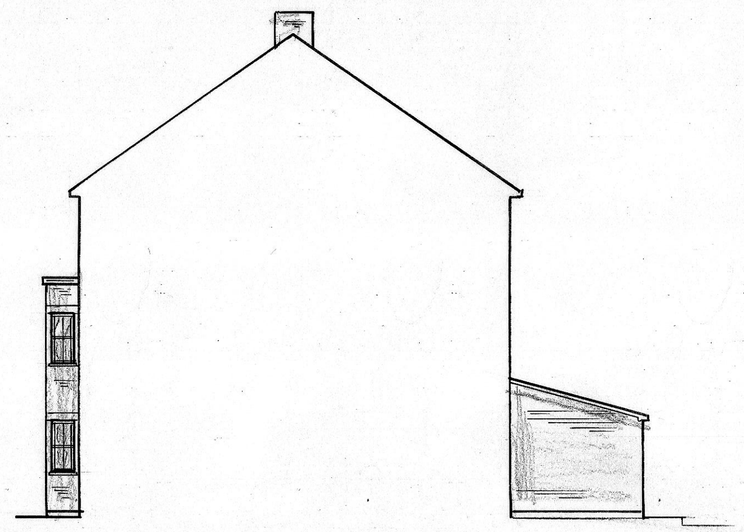

PROPOSED SIDE ELEVATION

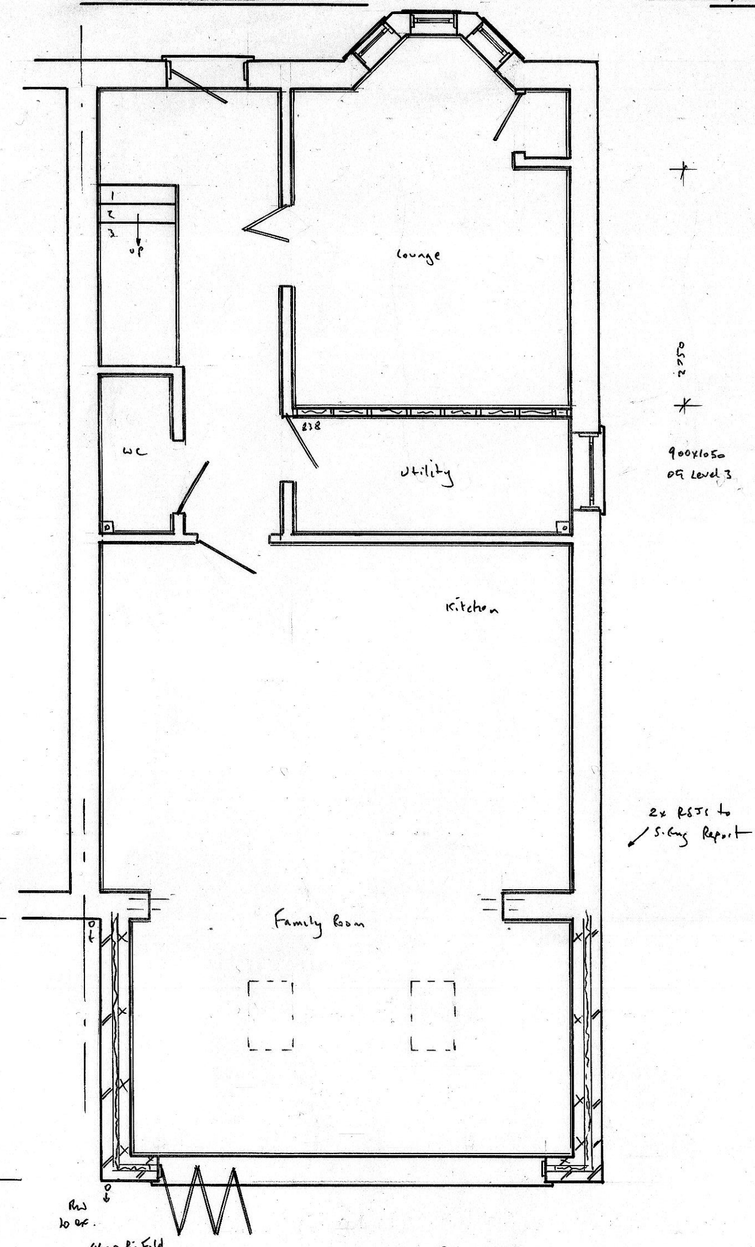

PROPOSED PLAN 1:50

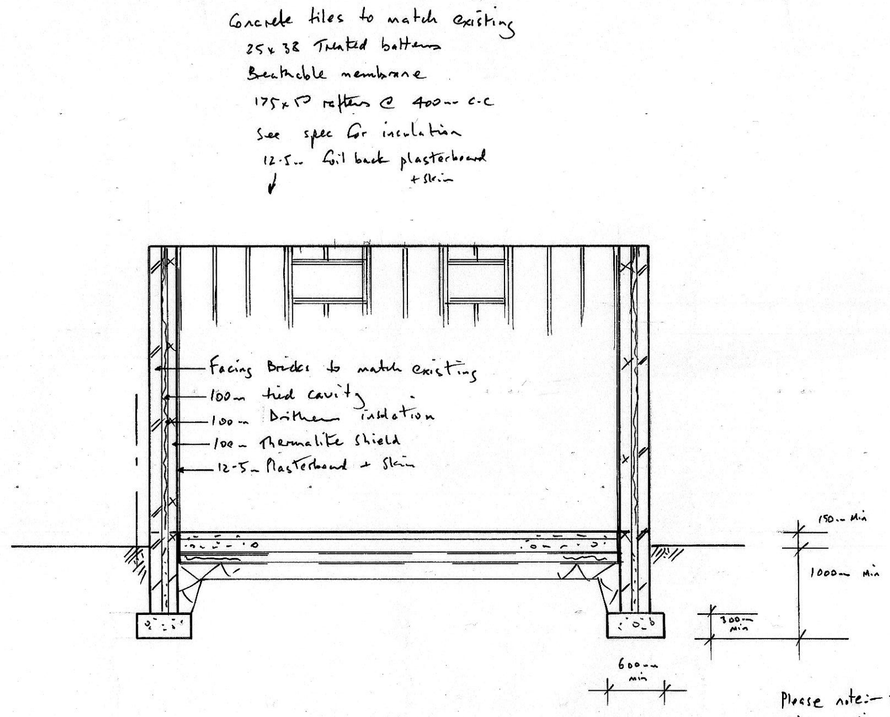

Please note:- these are minimum dimensions. Depth will increase on site due to lower ground levels to side garden area.

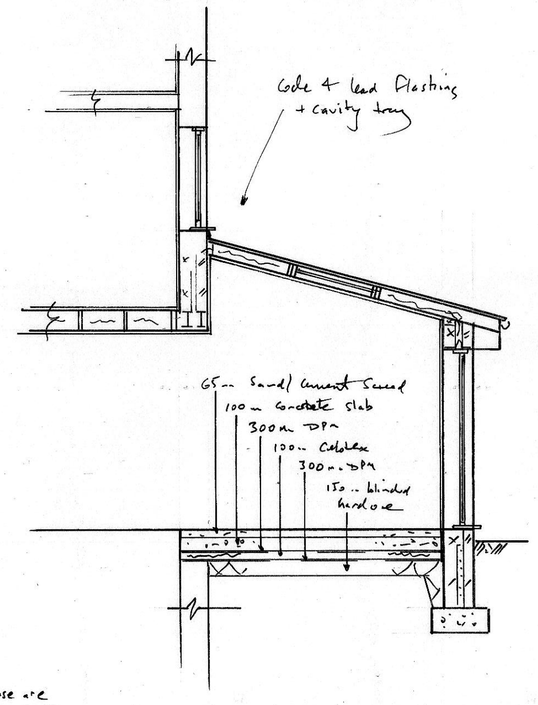

100x50 wall plate.

HD Catnic lintel

Please note:- Existing GF is Block + Beam. Ensure ventilation is continuous.

NOTES:
All dimensions must be checked on site and not scaled from this drawing.

A		
	Date	Revisions

©copyright

Scale bar

0 1 2 3 4 5 6 7 8 1:100

0 1 2 3 4 1:50

For building regulation purposes these plans are to be read in conjunction with the written specification and structural report.

KEECH DESIGN SERVICE LTD
1 HARBOUR CLOSE SWINDON
07778 324228
ROBERT.KEECH@NTLWORLD.COM

Job Title

Drawing Title
SINGLE STOREY EXTENSION TO REAR ELEVATION AT NO 10 DA VINCI WALK ROYAL WOOTTON BASSETT SN4 7FG

Scale 1:50 1:100

Date OCT 2023

Drawn by AW

Drg No. 23/077

Rev.

A PRODUCT OF THE UNO RANGE-ARCHITECT CAT. No 7311

594 x 841mm A1