No responsibility is taken for measurements scaled off this drawing, unless otherwise stated. Use for reference purposes only.

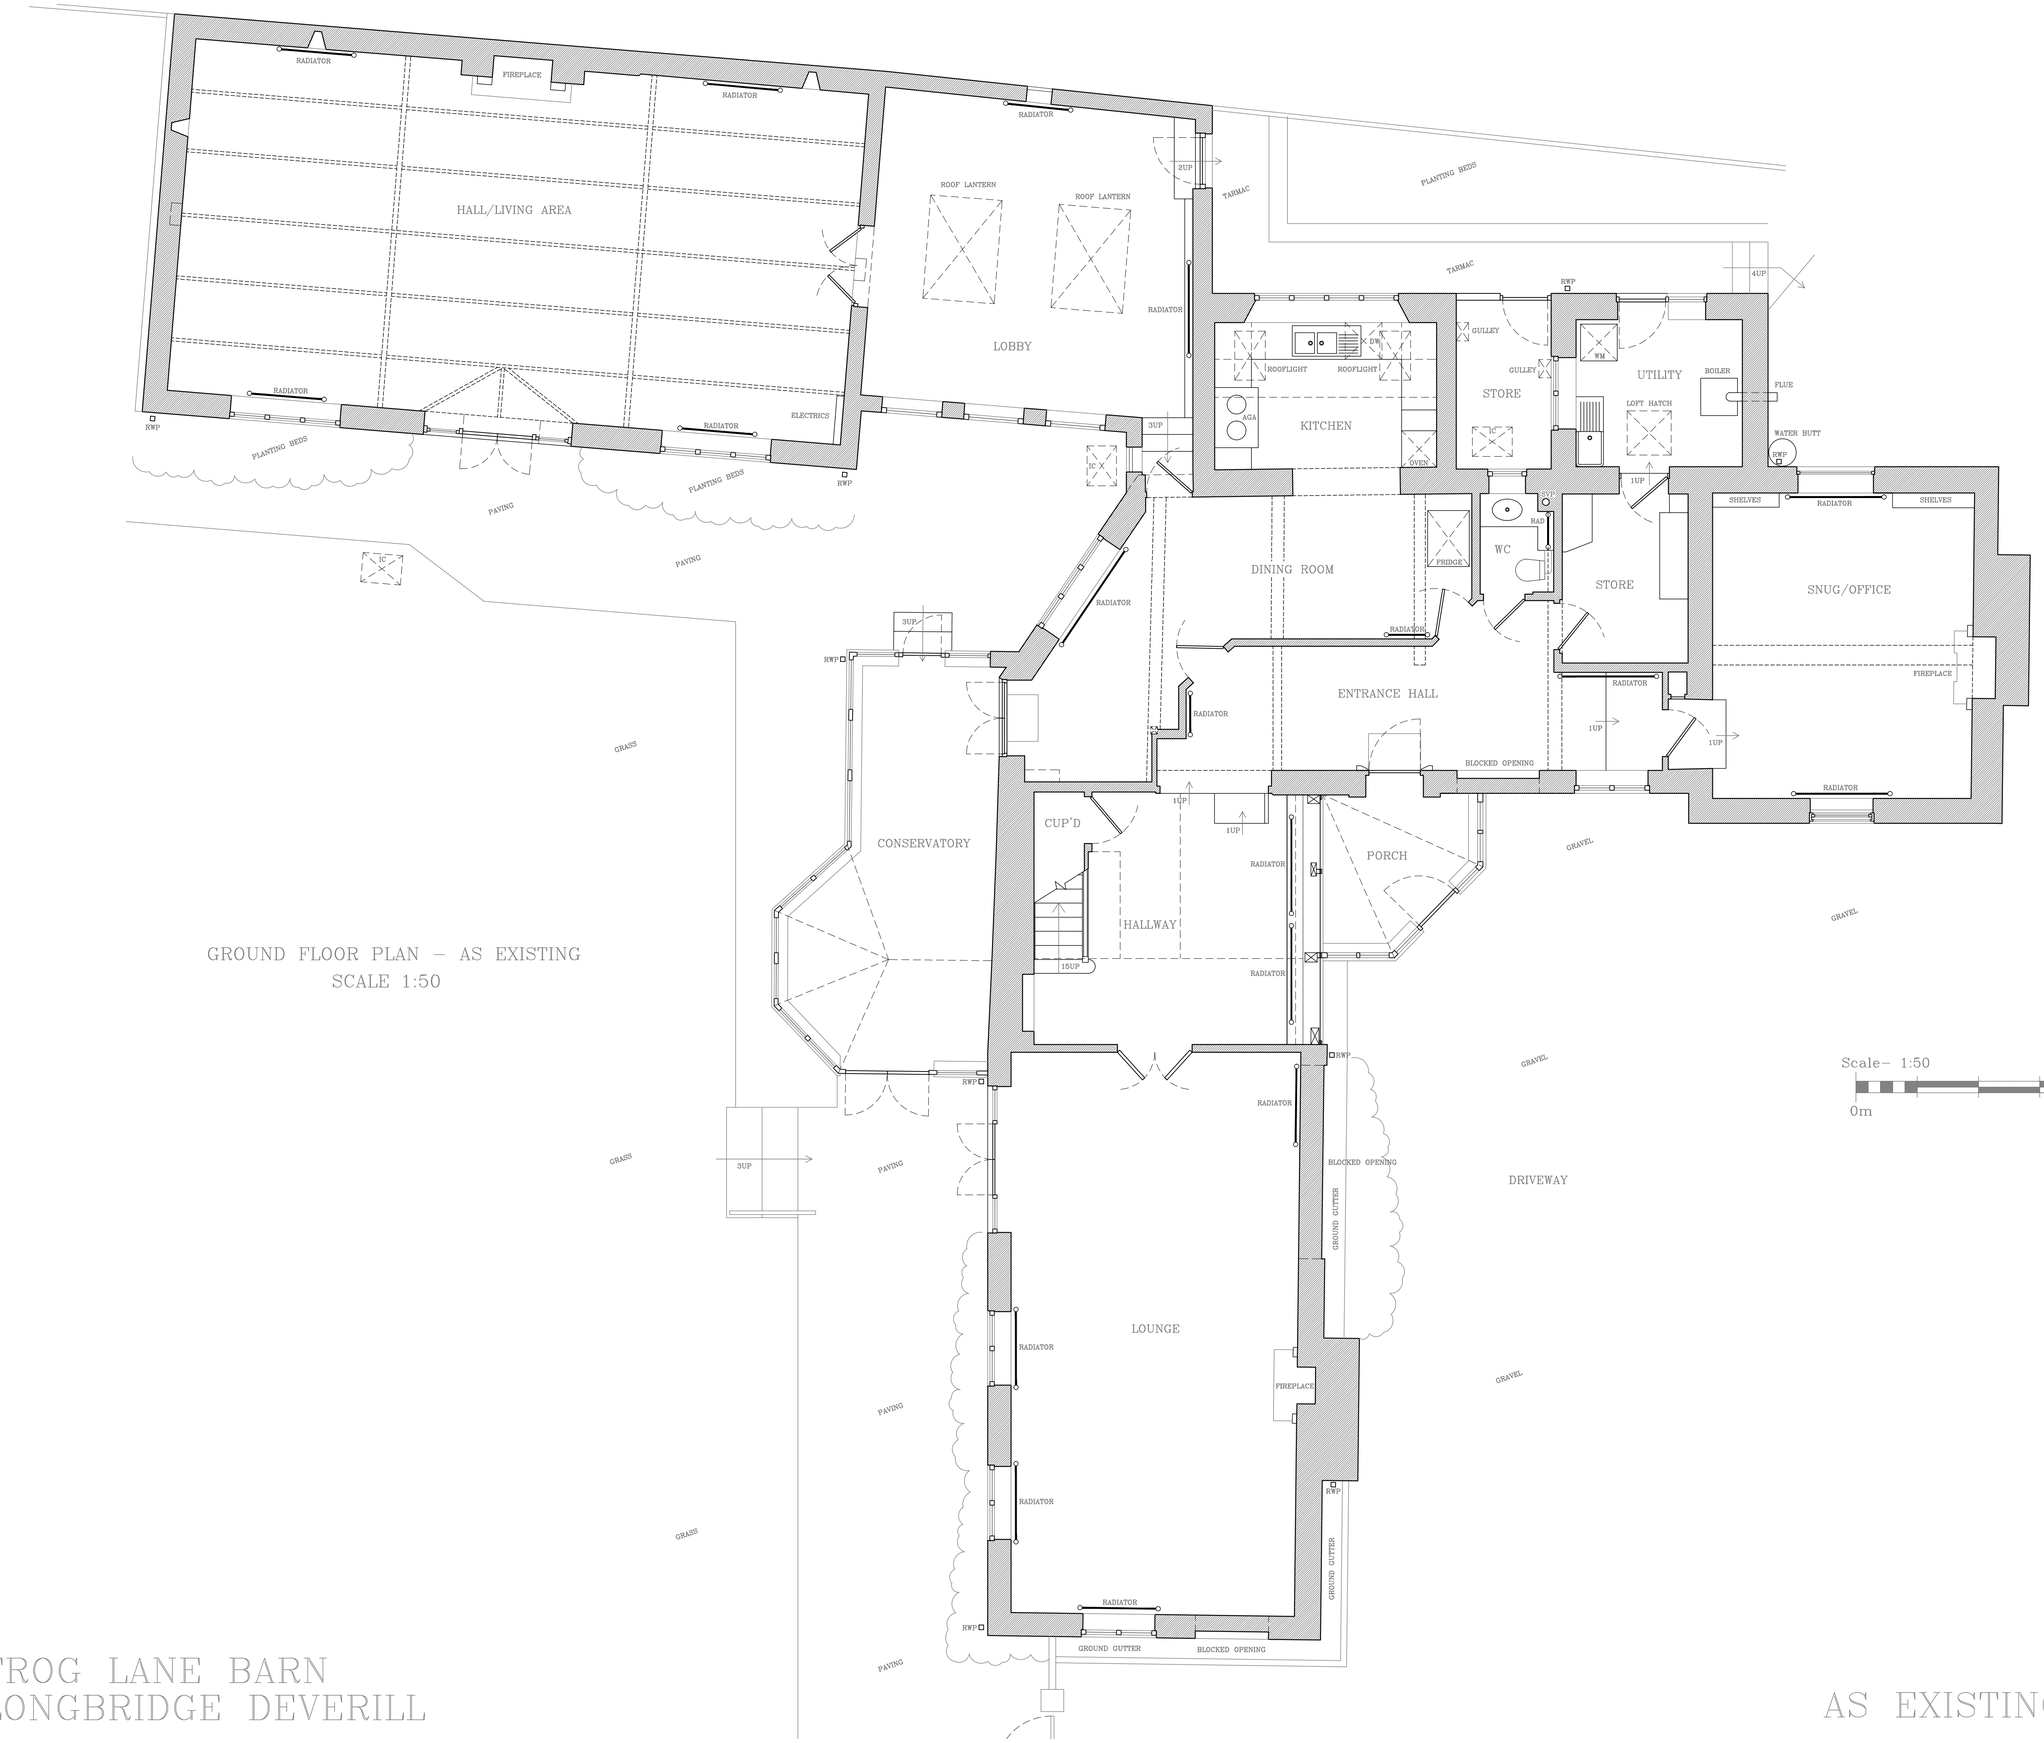

GROUND FLOOR PLAN – AS EXISTING
SCALE 1:50

Scale– 1:50
0m 5m

FROG LANE BARN
LONGBRIDGE DEVERILL

AS EXISTING

A	–
DATE	AUGUST 2023
JOB	FROG LANE BARN LONGBRIDGE DEVERILL
DRAWING	GROUND FLOOR PLAN AS EXISTING
SCALE	1/50 @ A1

JOB	DWG.	REV.
2023	02	–