No responsibility is taken for measurements scaled off this drawing, unless otherwise stated. Use for reference purposes only.



SOUTH EAST ELEVATION – AS EXISTING
SCALE 1:50

Scale– 1:50

0m 5m

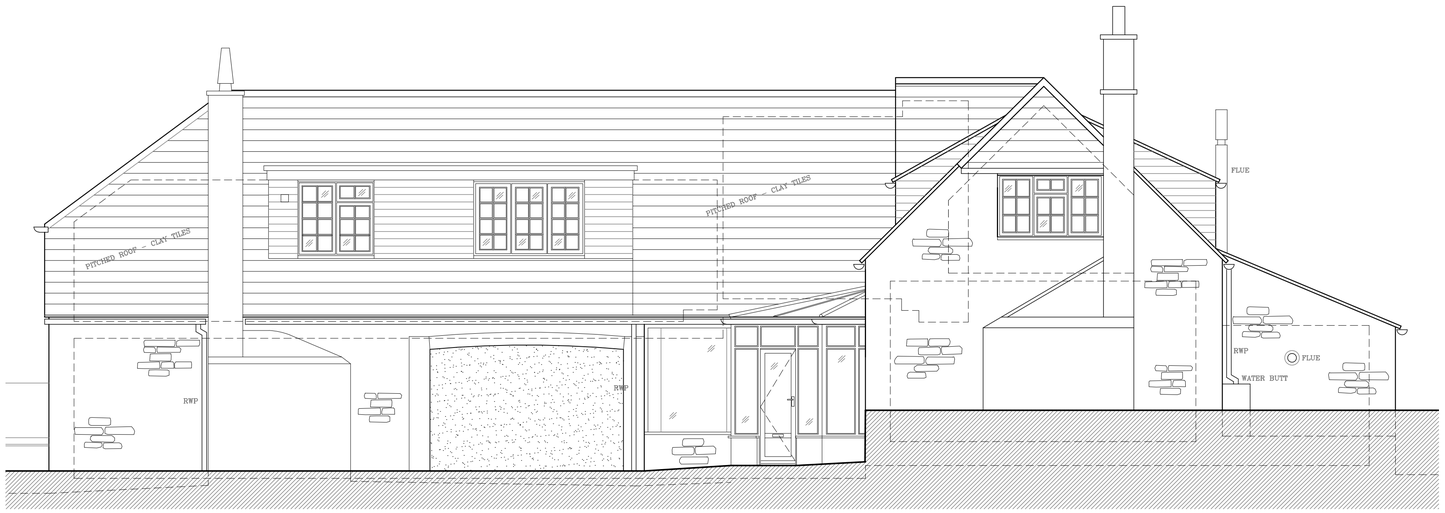

NORTH EAST ELEVATION – AS EXISTING
SCALE 1:50

FROG LANE BARN
LONGBRIDGE DEVERILL

AS EXISTING

A | 27.09.23 – Elevation Removed

DATE AUGUST 2023

JOB FROG LANE BARN
LONGBRIDGE DEVERILL

DRAWING ELEVATIONS
AS EXISTING

SCALE 1/50 @ A1

JOB	DWG.	REV.
2023	04	A