

a metal cladding - bronze colour
b pale grey linear brick (colour matched mortar)
c treated timber cladding, vertical batten
d glass balustrade
e aluminium frame windows and doors - dark grey ppc
f timber door to match cladding

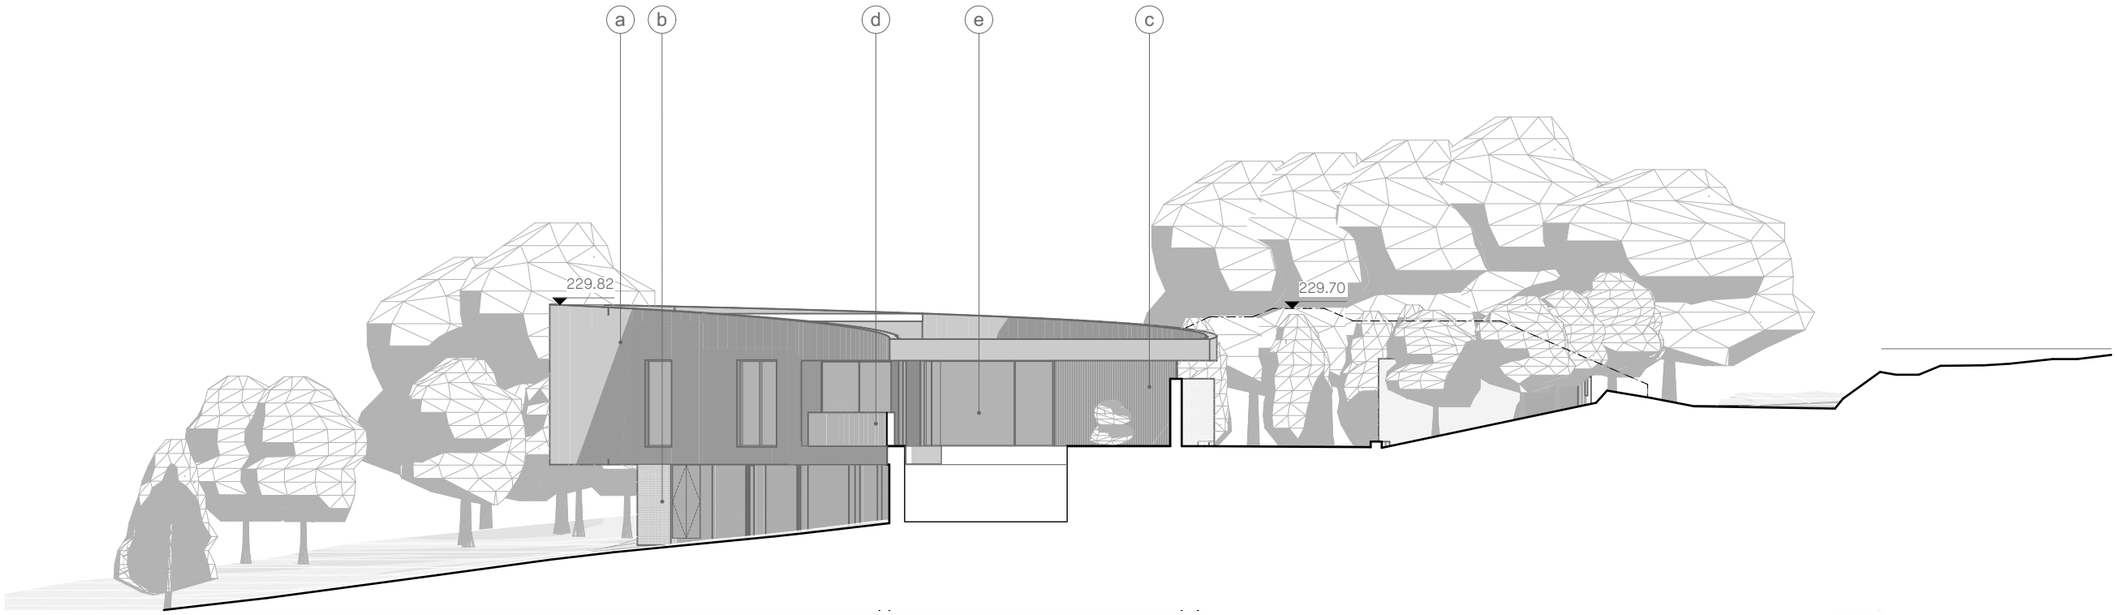

1:200
Proposed South Elevation

Scale @ A3: 1:200

0 1 2 3 4 5 6 7 8 9 10

NOTE: This drawing is to be scaled for planning purposes only

Project: Silverbug

Address: Aldbourne Road, Baydon, Wiltshire, SN8 2HZ

Client: Allan and Eva Wood

Drawing: South Elevation

388 - OBA - 00 - ZZ - DR - A - 0456 - P09

Status:

OBA proj no: 388

rev	description	date
P09	NMA Application	13/10/2023

OB ARCHITECTURE
The Dispensary, 5-6 The Square, Winchester, SO23 9ES
6a Maltings Place, 169 Tower Bridge Road, London, SE1 3JB
01962 865344 info@obarchitecture.co.uk www.obarchitecture.co.uk