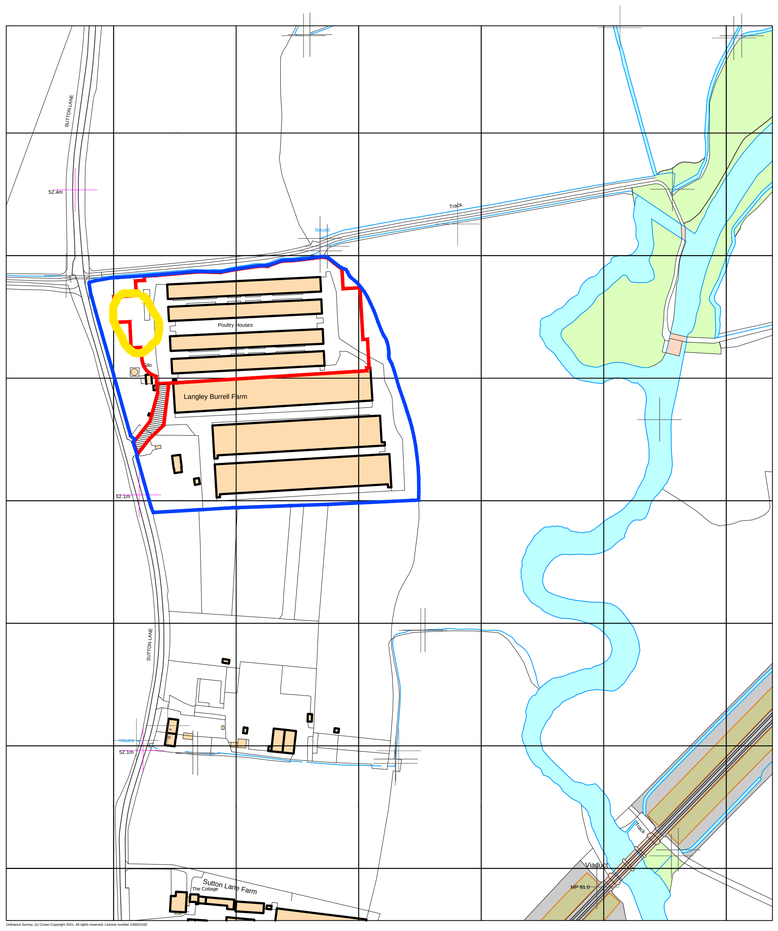

LOCATION PLAN

Scale 1:2500

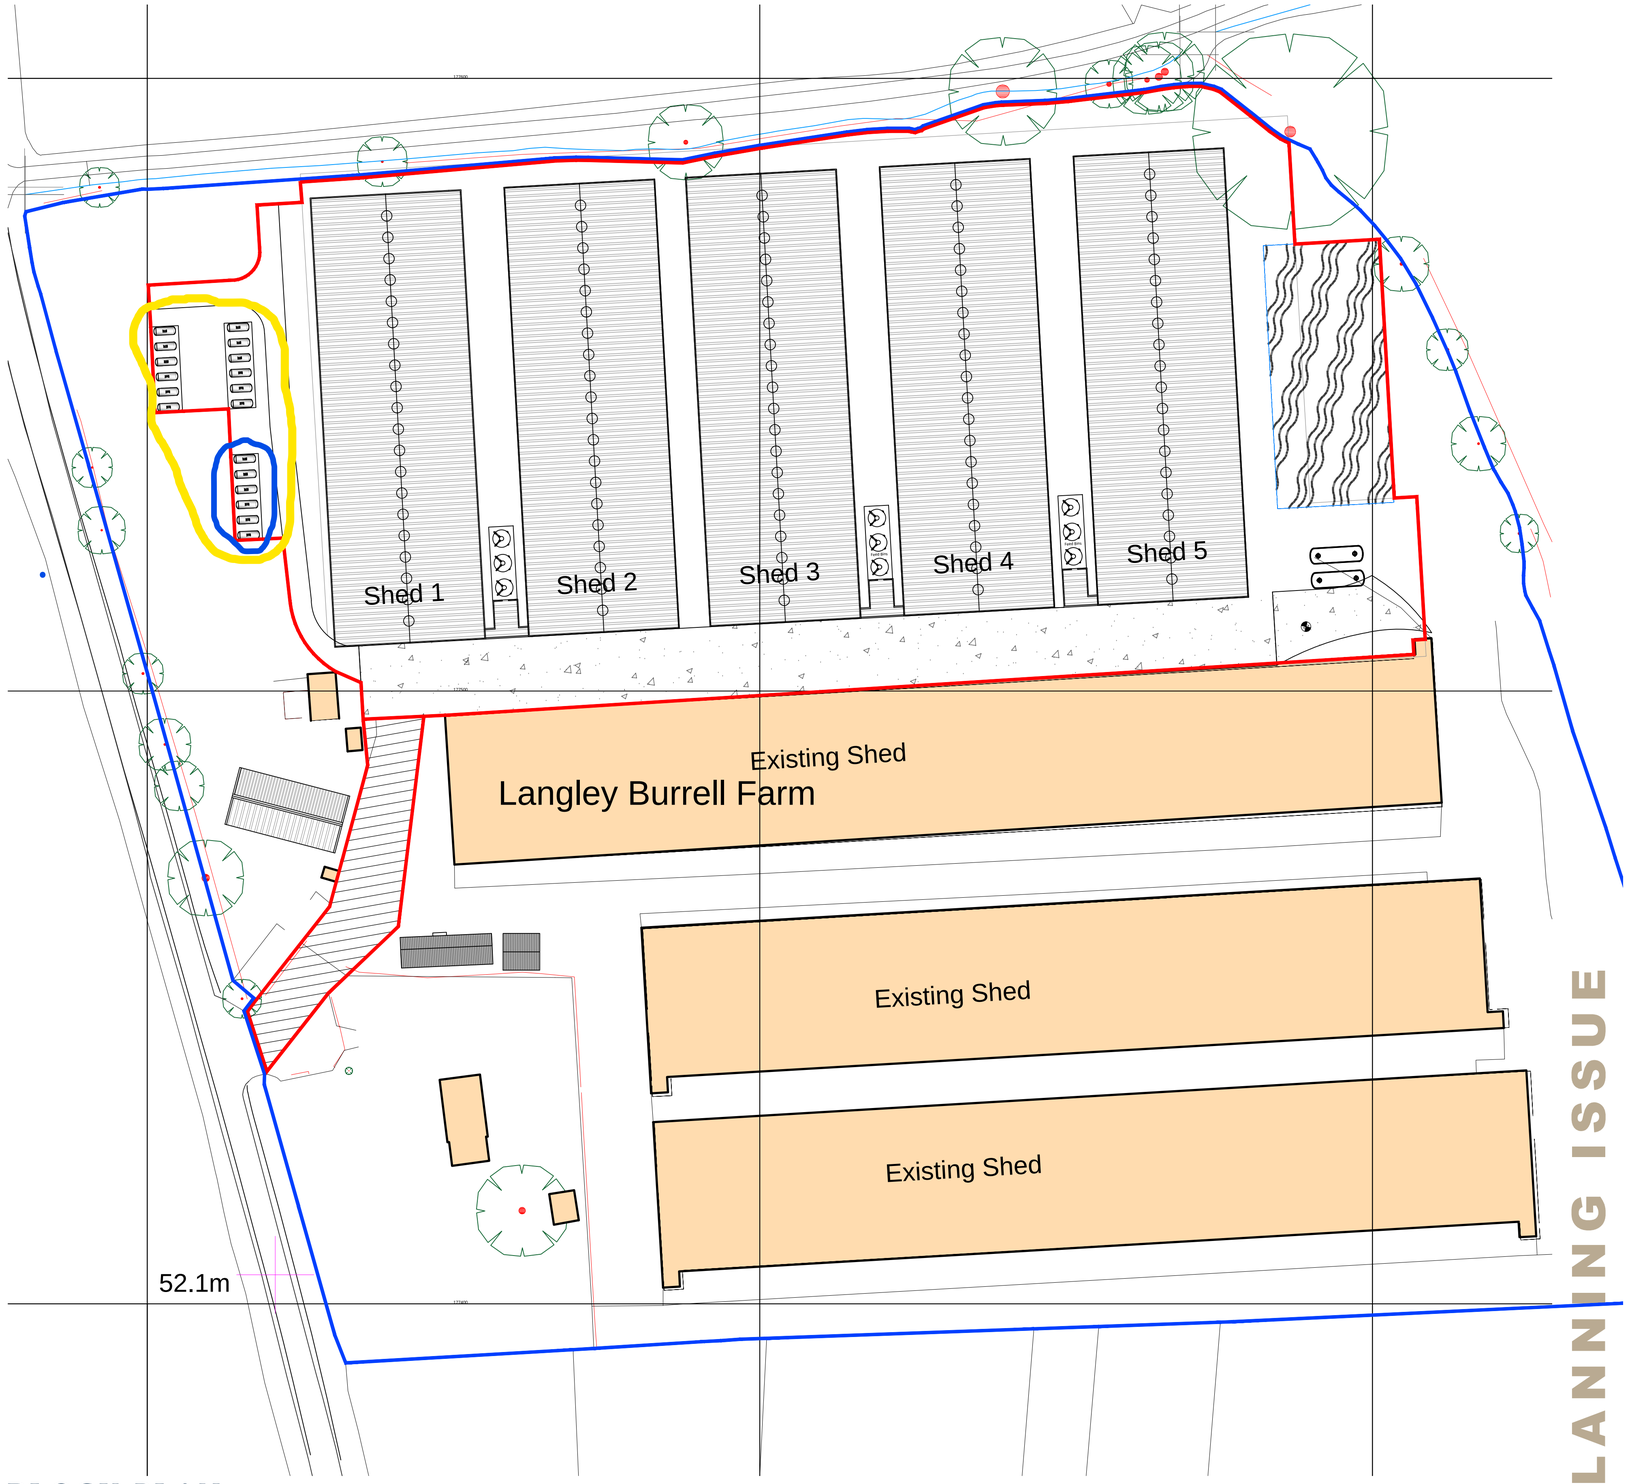

BLOCK PLAN

Scale 1:500

NOTES:

1. Use written dimensions only. All dimensions to be checked on site and any discrepancies reported to ACORUS immediately. If in doubt ask.
2. Where relevant, significant hazards have been identified on the drawing. Hazards which should be obvious to a competent contractor or unforeseeable have not been identified.
3. This drawing is confidential and remains the exclusive property of ACORUS.
4. Ordnance Survey Paper Map Copying Licence Number: 100039456.

© ACORUS Rural Property Services Ltd.

RICS Regulated by RICS

1:2500
0 50 m 100 m 200 m 300 m 400 m 500 m
1:500
0 10 m 50 m 100 m

Ownership Boundary
Site Boundary
Site Access

PLANNING ISSUE

Rev.	Date.	Amendment.	Drawn	Checked
C	14.12.2022	Amendment to soakaway basin size	DL	JW
B	16.11.2022	Amendment to soakaway basin size	DL	JW
A	30.08.2022	Proposed sheds moved 4m to West	DL	JW

PROJECT
Devonshire Poultry Ltd.
Langley Burrell Poultry Farm, Sutton Lane,
Langley Burrell, Chippenham, Wiltshire SN15 4LW

TITLE
Replacement Poultry Buildings
Site Location and Block Plan

SCALE	DATE	DRAWN BY	CHECKED BY
AS SHOWN @A1	Dec '21	DL	JW

JOB NO.	DRAWING NO.	REVISION
JW/1668/1021	200_01	C

acorus
Planning. Design. Property.
acorus.co.uk