Current

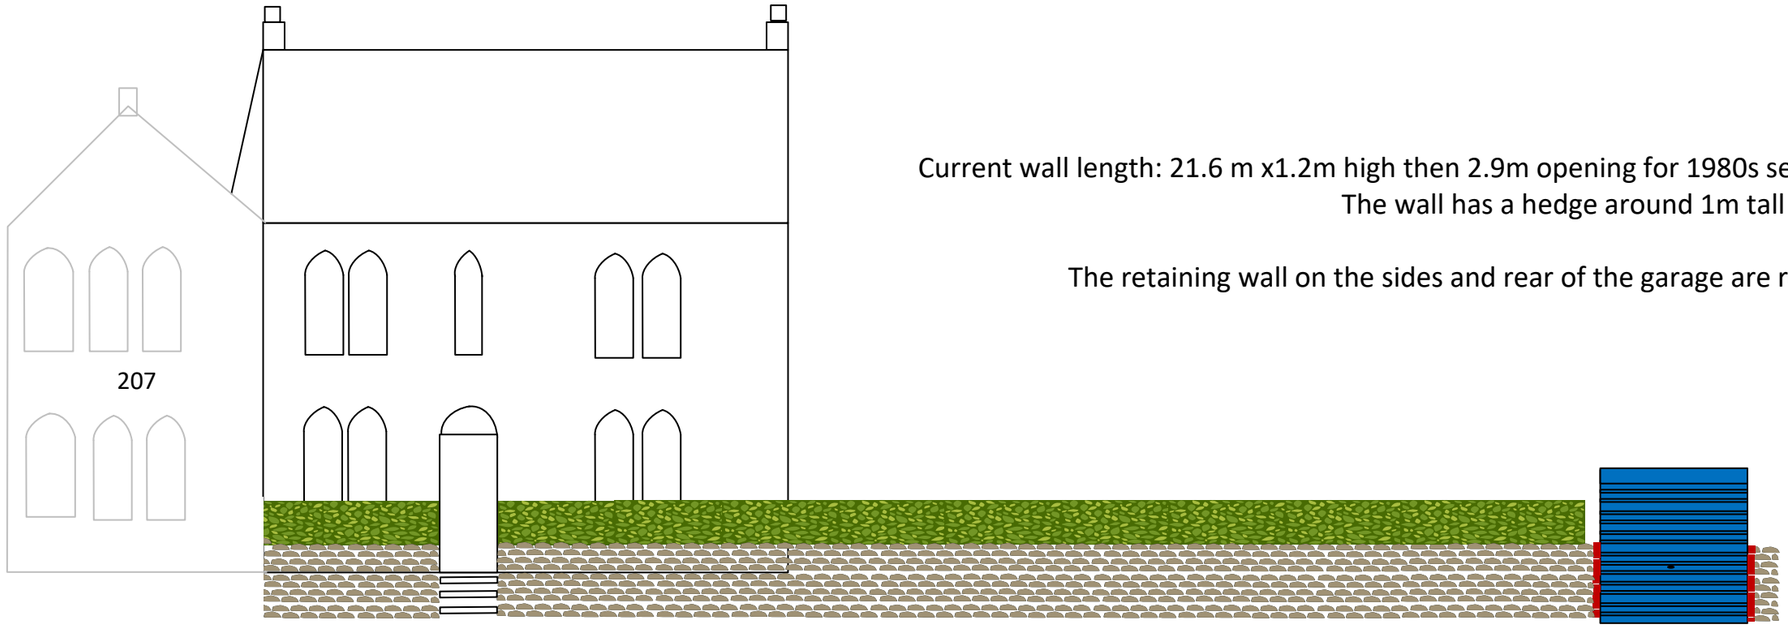

Current wall length: 21.6 m x1.2m high then 2.9m opening for 1980s sectional concrete garage with concrete slab.
The wall has a hedge around 1m tall above it.

The retaining wall on the sides and rear of the garage are red brick and around 1.2m high.

Proposed

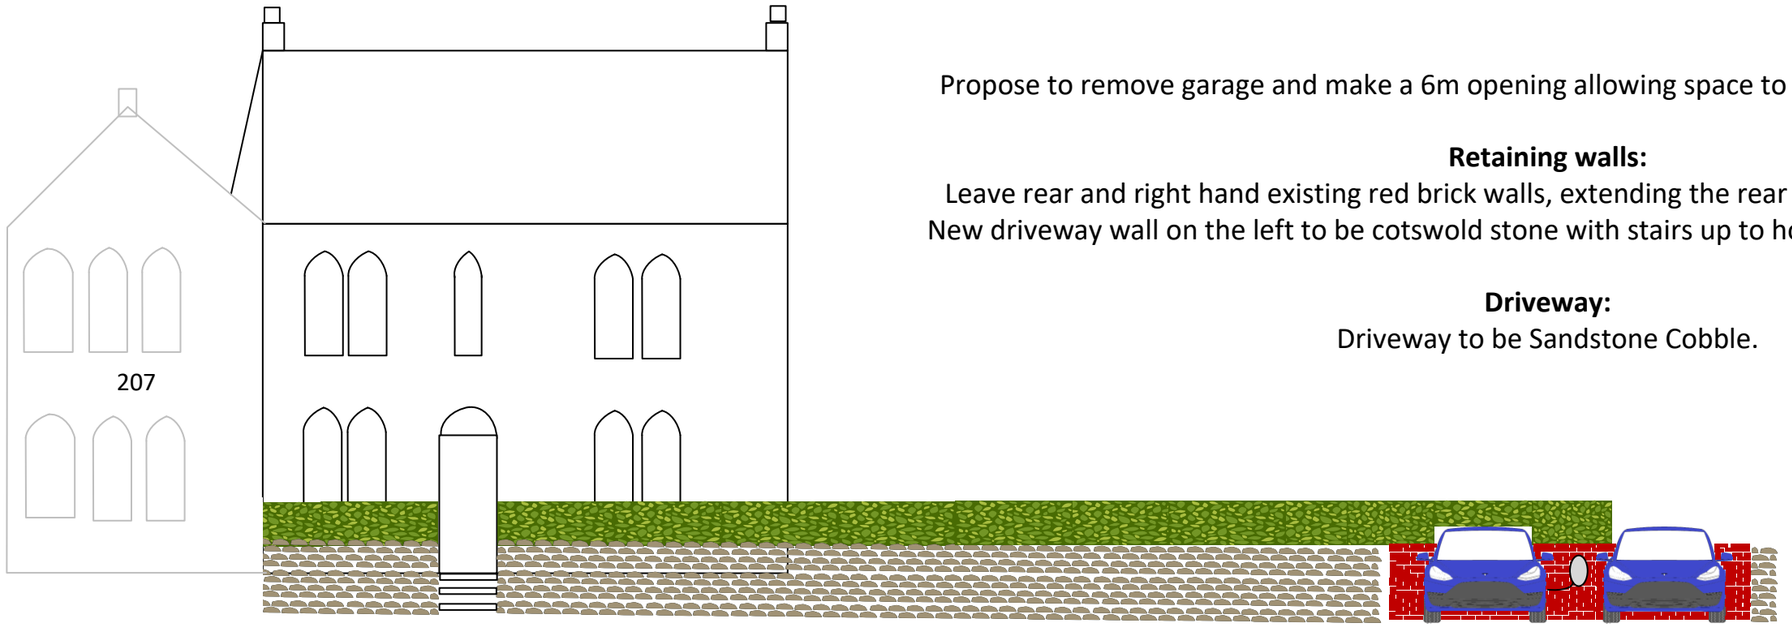

Propose to remove garage and make a 6m opening allowing space to park 2 cars with EV provision.

Retaining walls:
Leave rear and right hand existing red brick walls, extending the rear wall with matching red brick.
New driveway wall on the left to be cotswold stone with stairs up to house with matching hedgerow.

Driveway:
Driveway to be Sandstone Cobble.

Current/ Proposed Elevation:
206 Devizes Rd, BA14 7QP

D. Croft 1/11/23
V1.0

Scale: 1:100 when printed on A3

0 1 2 3 4 5m