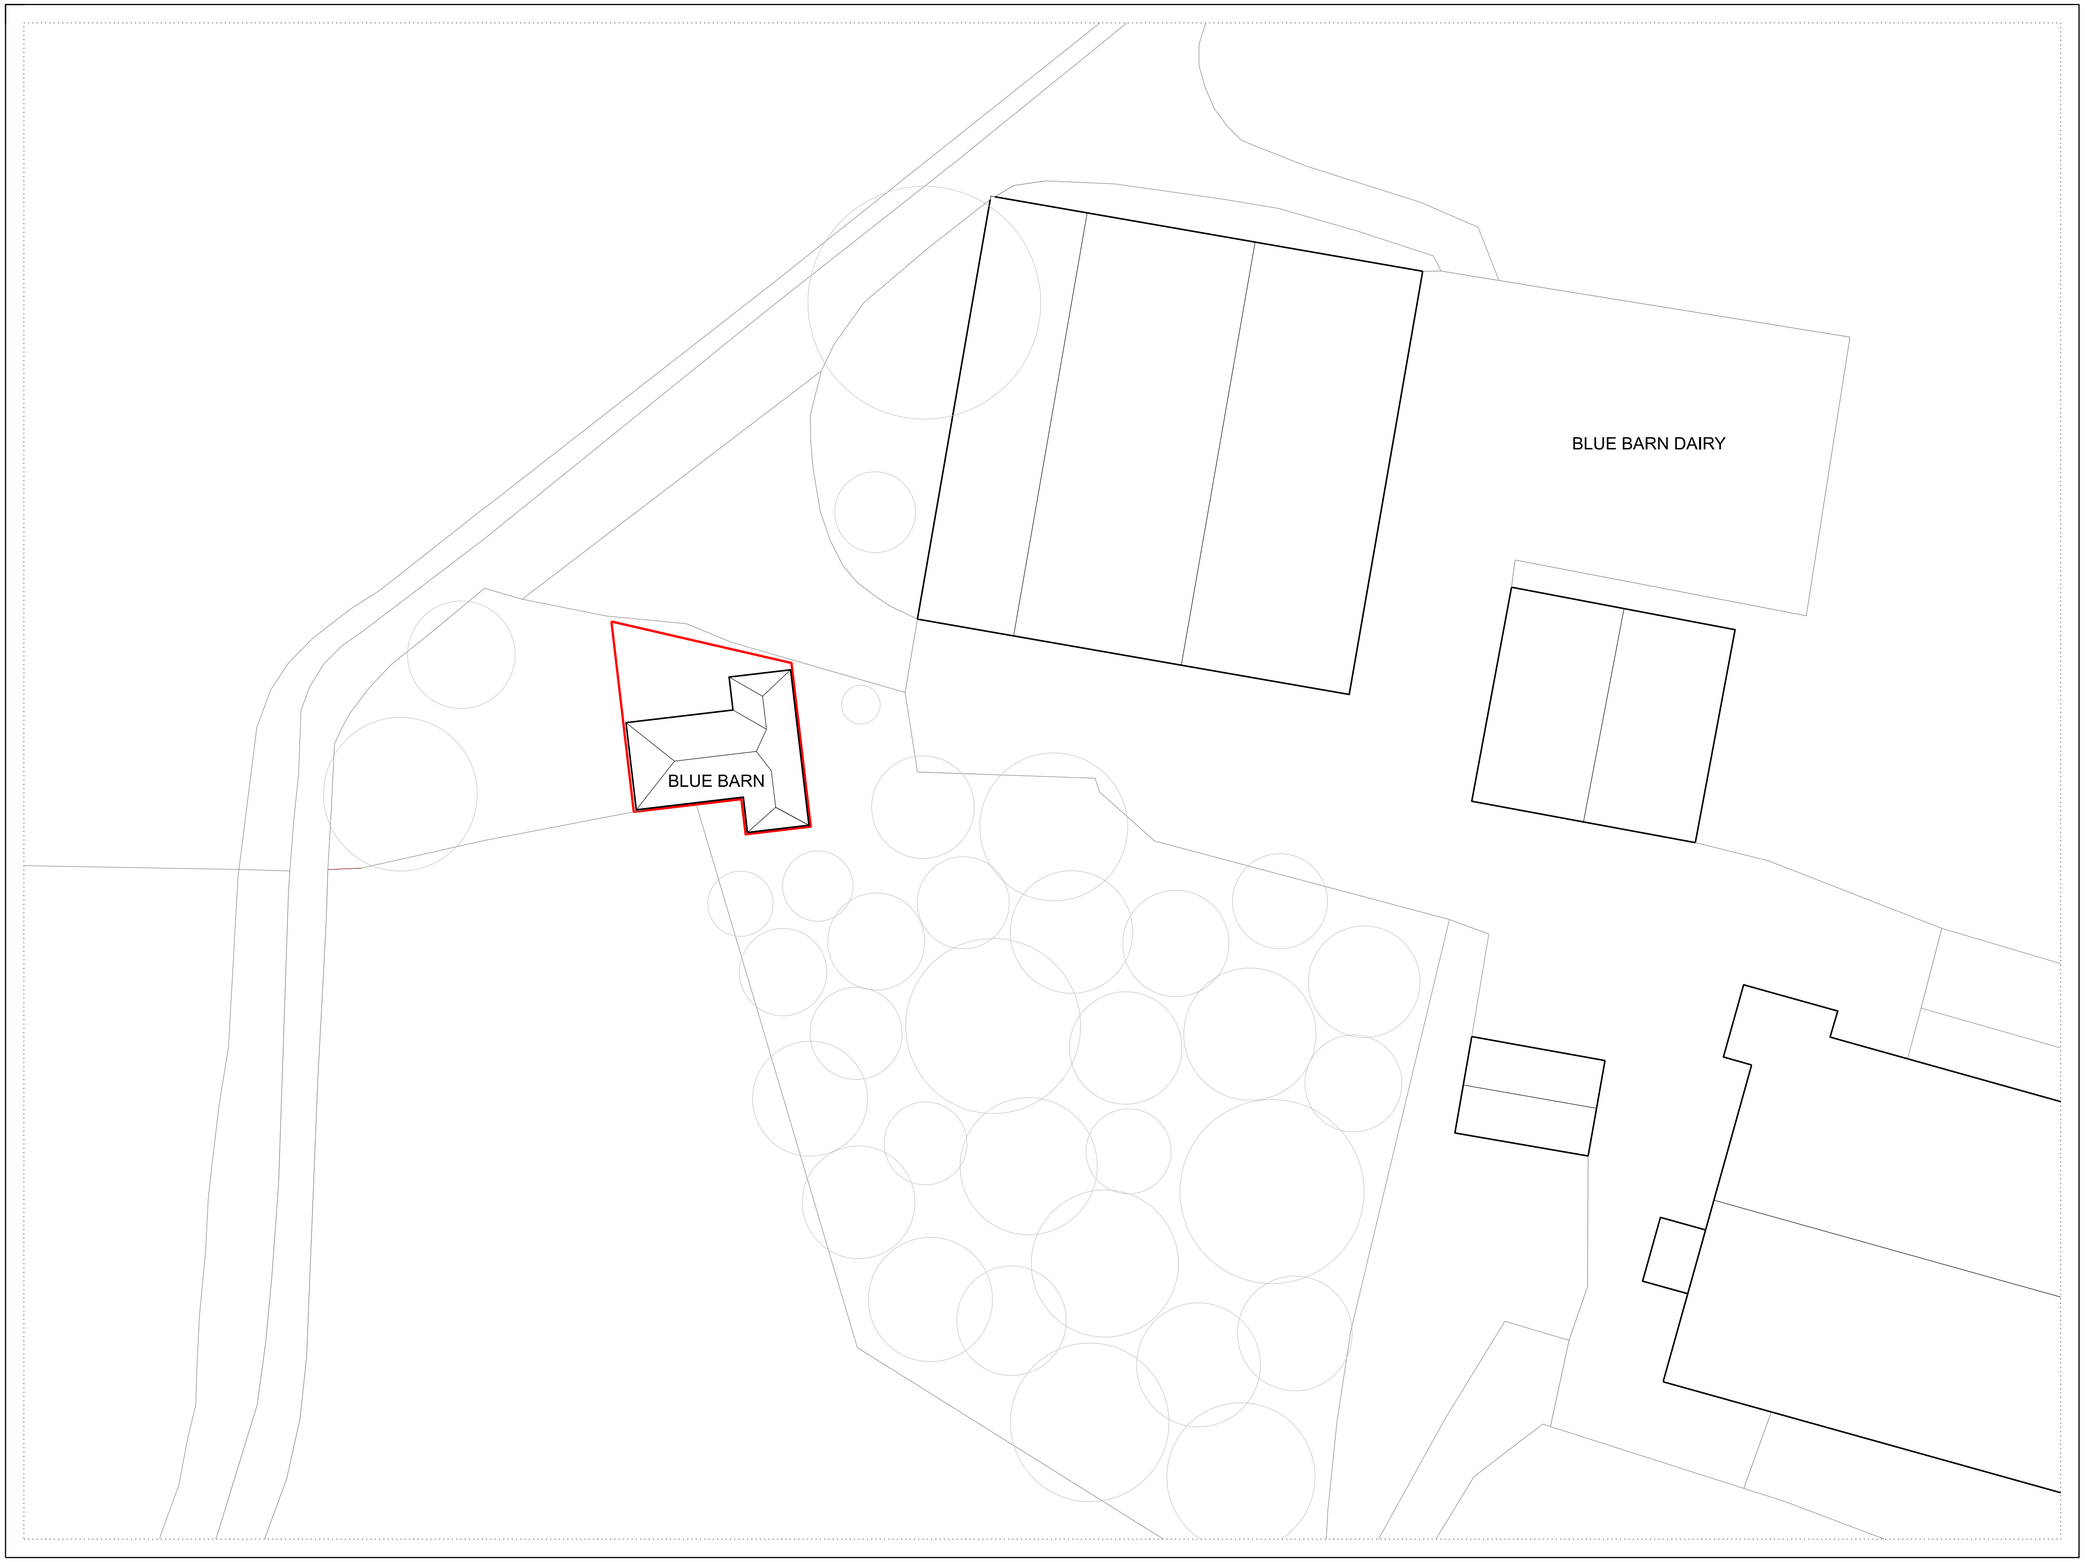

SU/002.01 SITE PLAN - EXISTING

Application boundary - 130 sqm

0.0m 4.0m 8.0m 12.0m 16.0m

Amendment	Date
Stage 2 - Design team issue	16/01/23
P01: Planning issue	05/10/23
P02: Planning issue - Revised red line boundary	01/11/23

Project
049
Bowden Park Farm
SITE PLAN
EXISTING

All dimensions to be checked on site
Original printed at A1

Job/Drawing No 049/SU/002
Amendment P02

Scale 1:200 (1:400 @ A3)
Date 01/11/23
Drawn CWa

CONNOLLY WELLINGHAM ARCHITECTS
Spike Design. Bristol. BS1 6UX