THIS DRAWING IS COPYRIGHT © Western Design Ltd 2020

DESIGNERS RISK ASSESSMENT-
HEALTH AND SAFETY
THE CONSTRUCTION (DESIGN AND MANAGEMENT) REGULATIONS 2015

A design and risk assessment Drawing CDM01 should form part of our drawing package, if you have not received this from us by post, email or by collection please contact us for a copy before moving forward with the project.

REPRODUCING THESE DRAWINGS BY PRINTING OR COPYING MAY LEAD TO ERRORS, PLEASE REFER TO SCALE BAR. DO NOT SCALE OFF THESE DRAWINGS FOR CONSTRUCTION PURPOSES. IF ANY DISCREPANCIES ARE FOUND, PLEASE CONTACT WESTERN DESIGN ARCHITECTS IMMEDIATELY.

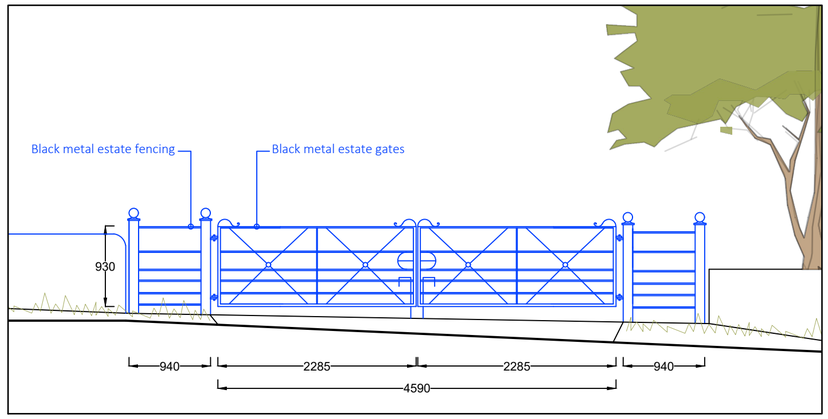

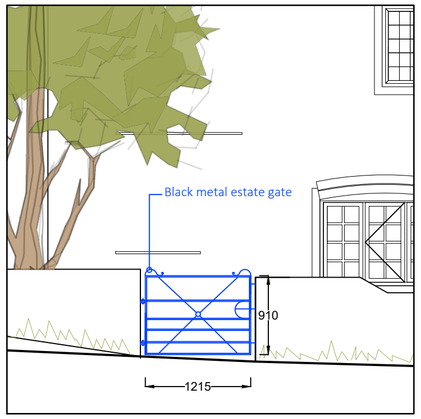

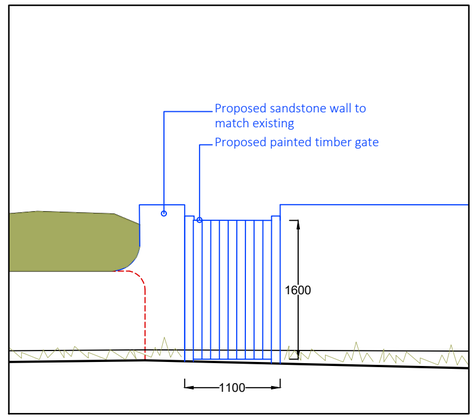

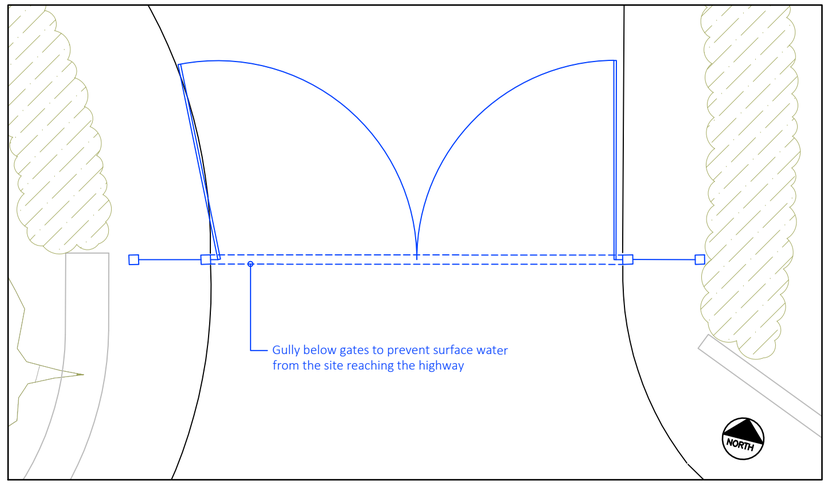

Gate 1
Scale 1:50 @ A2

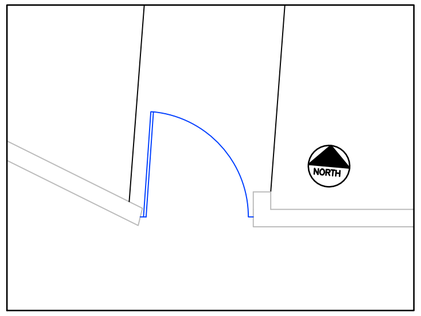

Gate 2
Scale 1:50 @ A2

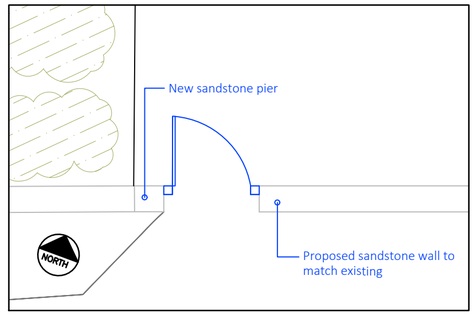

Gate 3
Scale 1:50 @ A2

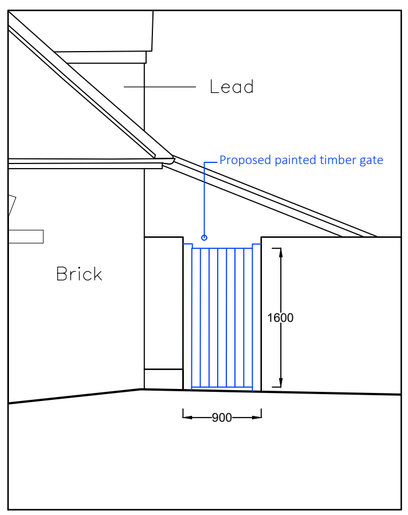

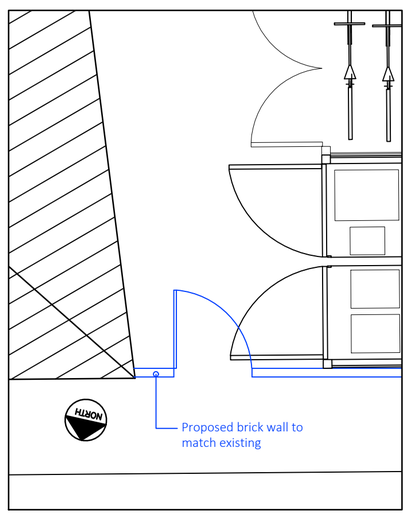

Gate 4
Scale 1:50 @ A2

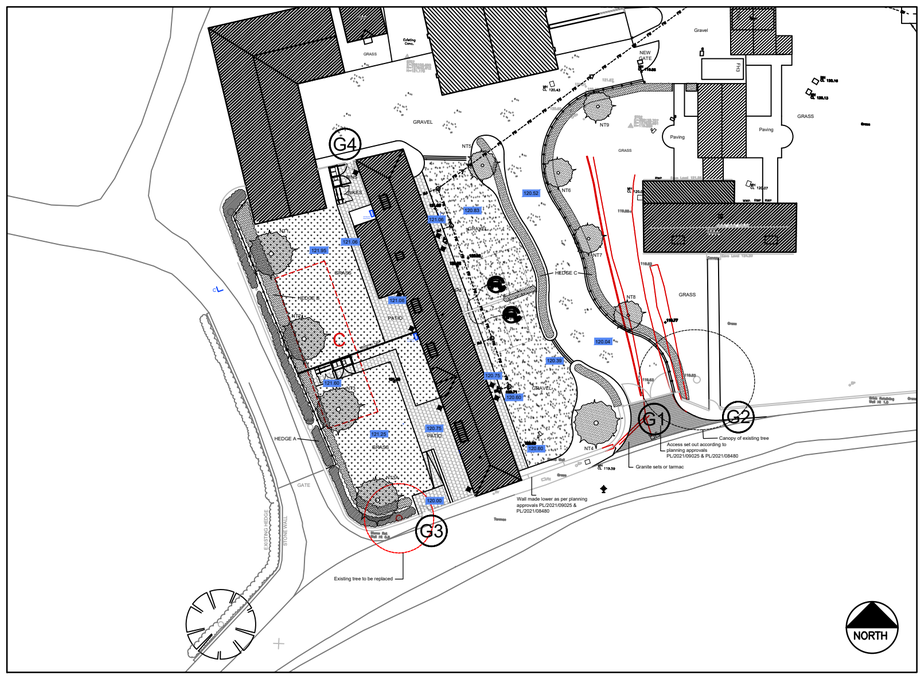

Site Plan
Scale 1:500 @ A2

REV.	DETAILS	BY	CKD	DATE
-	-	-	-	-

WDA
westerndesignarchitects.com
Western Design Architects
12 The Granary, Hinton Business Park, Tarrant Hinton, Dorset, DT11 8JF
T:01258 830675 E:info@westerndesign.co.uk

CLIENT
HFH Investments Ltd

PROJECT
Berrybrook Farm

DRAWING TITLE
Proposed Gate Details
Longbarn B

DRAWN BY	CHECKED BY	DATE
REC	MH	25.10.2023

SCALE	JOB NO.
Varies@A2	2021032

DRAWING NO.	REVISION
60	-

PLANNING